HPK/2013/0186

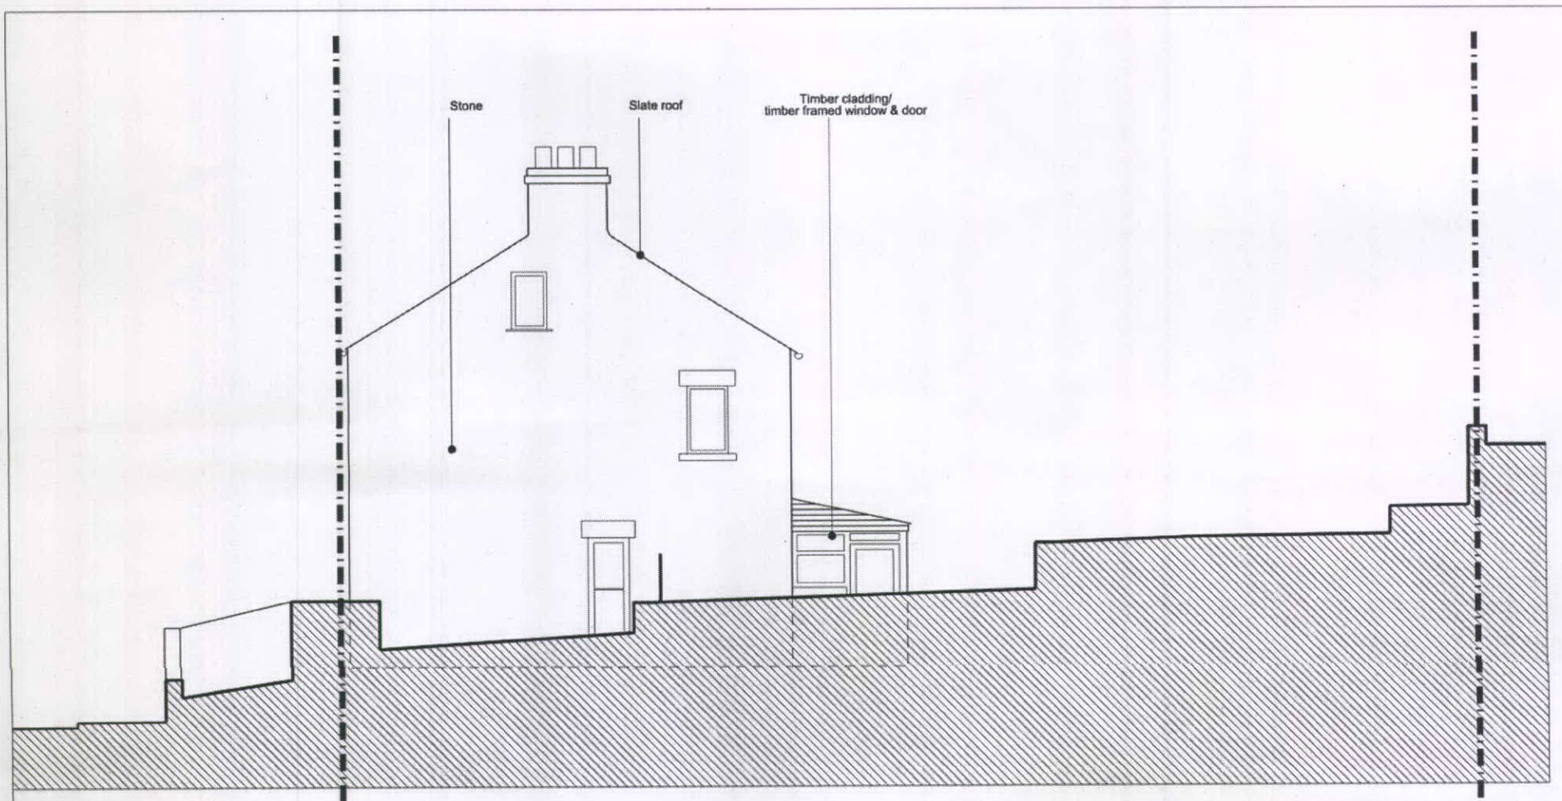

Section CC as Existing

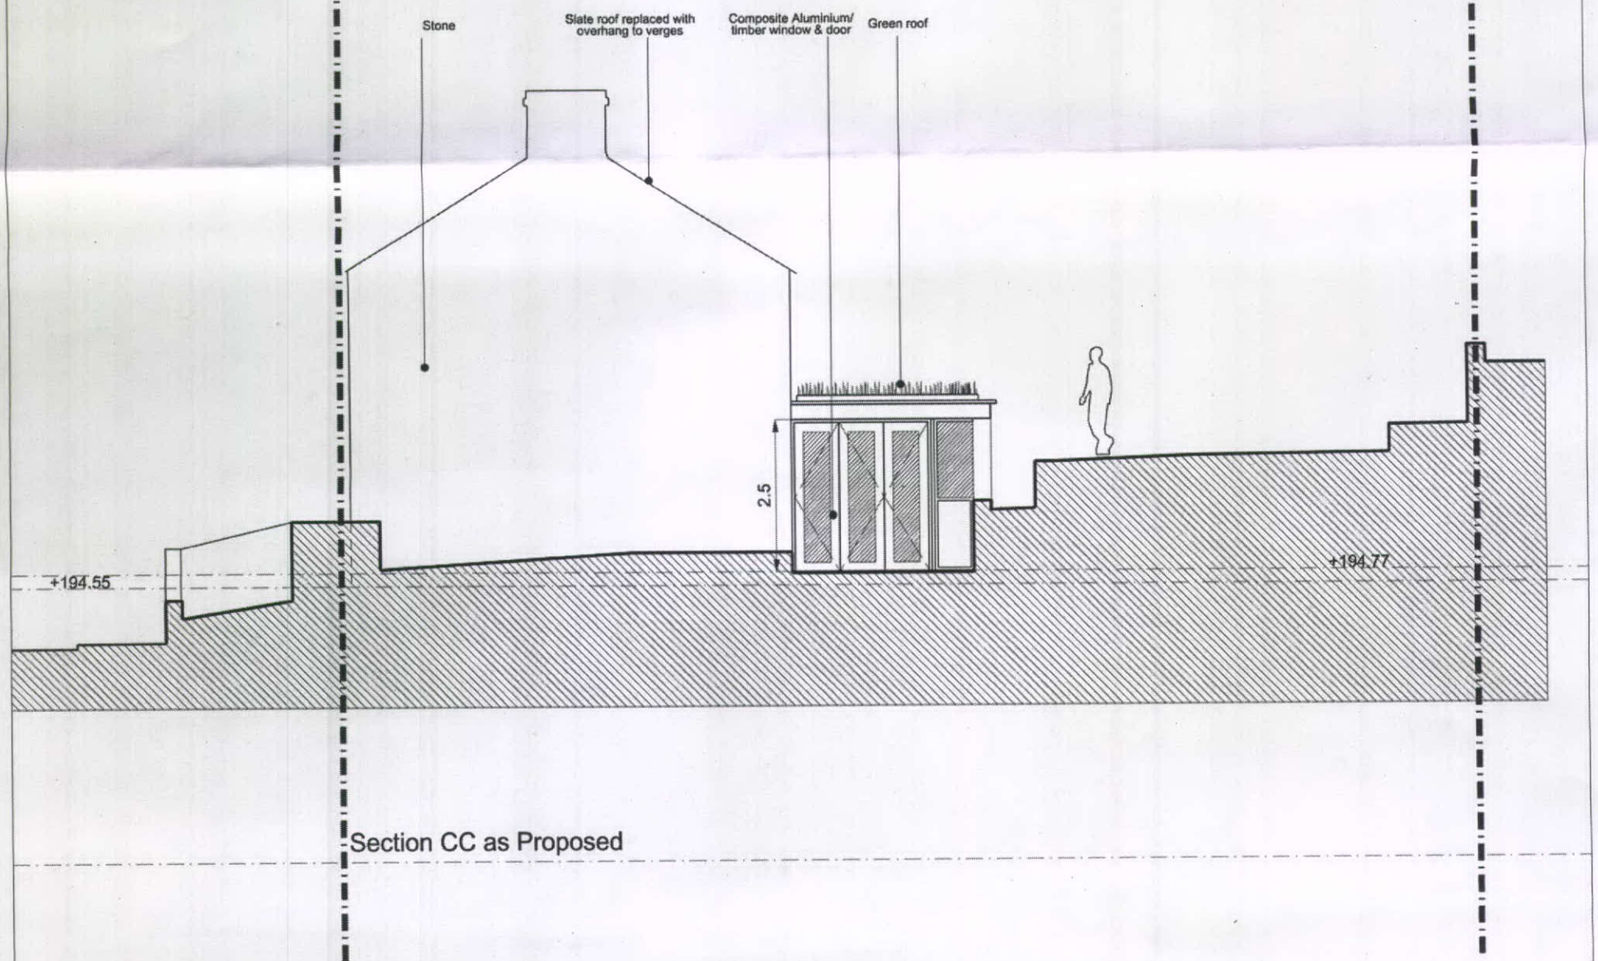

Section CC as Proposed

HIGH PEAK BOROUGH COUNCIL
REC'D 9 APR 2013

Site boundary

0 1 2 3 4 5 6 7 8 9 10m

Rev C: Issued for planning: RH: Mar 2013
Rev B: Amendments following Client meeting: RH: Mar 2013
Rev A: Layout amended: RH: Feb 2013

General Notes

Do not scale this drawing

All dimensions are to be checked on site by the contractor. The Architect is to be informed of any discrepancies.

This drawing is to be read in conjunction with all relevant details and the specification

This drawing is to be read in conjunction with all relevant structural and M&E drawings and specifications.

Drawing Title: Section CC as existing and proposed

Drawing Status: PLANNING

Evans Vettori Architects Ltd
31 Knowleston Place, Matlock, Derbyshire DE4 3BU
T 01629 760559
F 01629 760560
www.evansvettori.co.uk

Project: Mathom House, Hayfield

Drawn by	Date	Scale	Job no.	Dwg. no.	Revision
RSH	April 2012	1:100@A3	300	P07	C