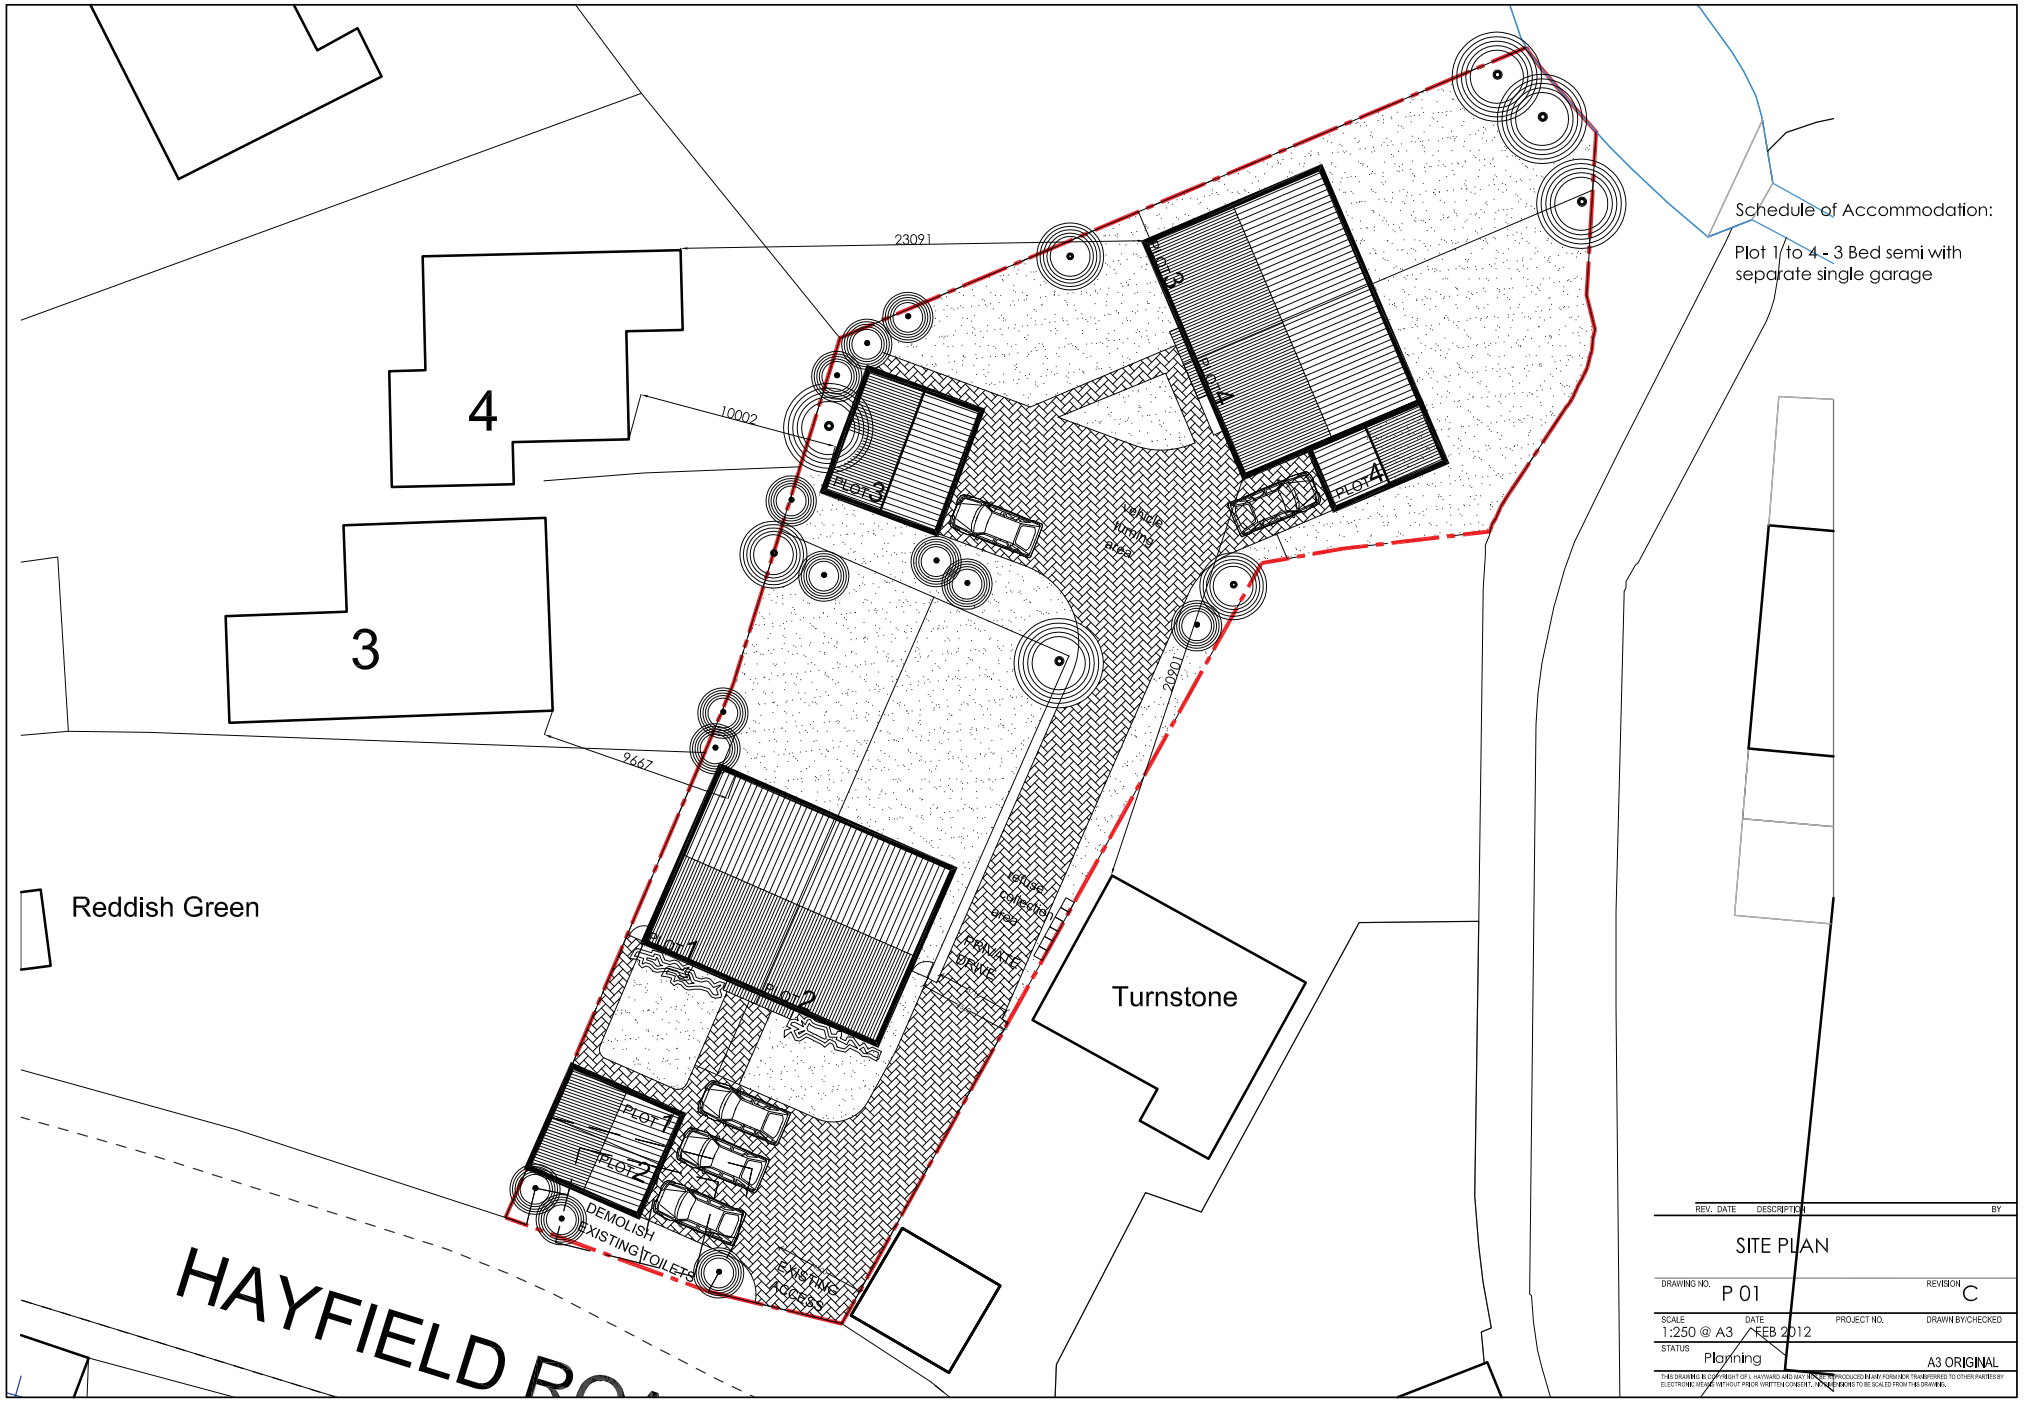
Schedule of Accommodation:
Plot 1 to 4 - 3 Bed semi with separate single garage
4
3
23091
10002
9667
20901
PLOT 1
PLOT 2
PLOT 3
PLOT 4
Vehicle turning area
Vehicle turning area
FRONT DRIVE
DEMOLISH EXISTING TOILETS
EXISTING ACCESS
Reddish Green
Turnstone
HAYFIELD RO
SITE PLAN
DRAWING NO. P 01
REVISION C
SCALE 1:250 @ A3
DATE FEB 2012
PROJECT NO.
DRAWN BY/CHECKED
STATUS Planning
A3 ORIGINAL