

HPK/2013/0111
HIGH PEAK
5 MAR 2013
COUNCIL

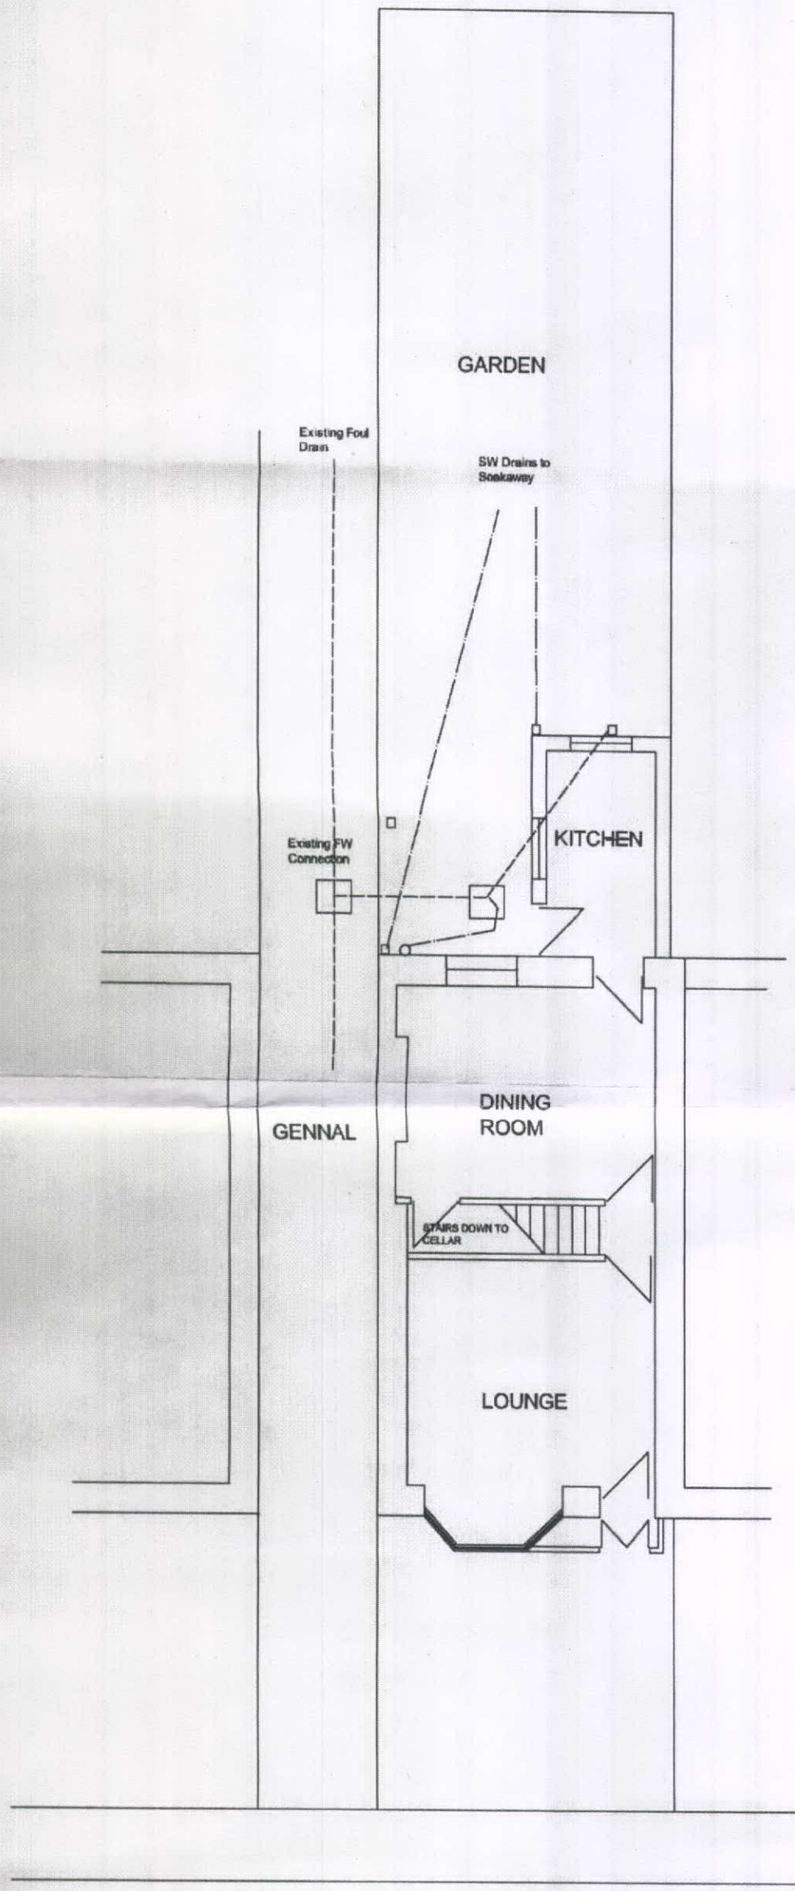

EXISTING GROUND FLOOR PLAN Scale 1:100 @ A3

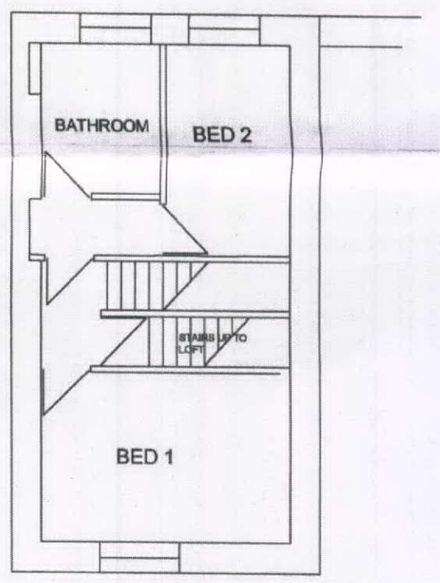

EXISTING FIRST FLOOR PLAN Scale 1:100 @ A3

PLAN 01