2013/0108



PROPOSED FRONT ELEVATION

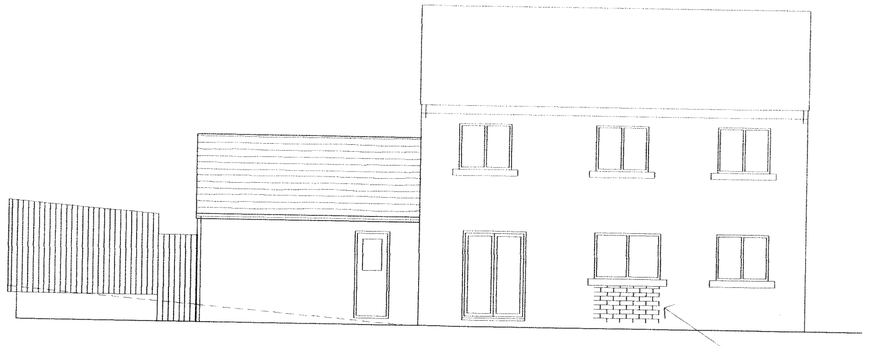

PROPOSED REAR ELEVATION

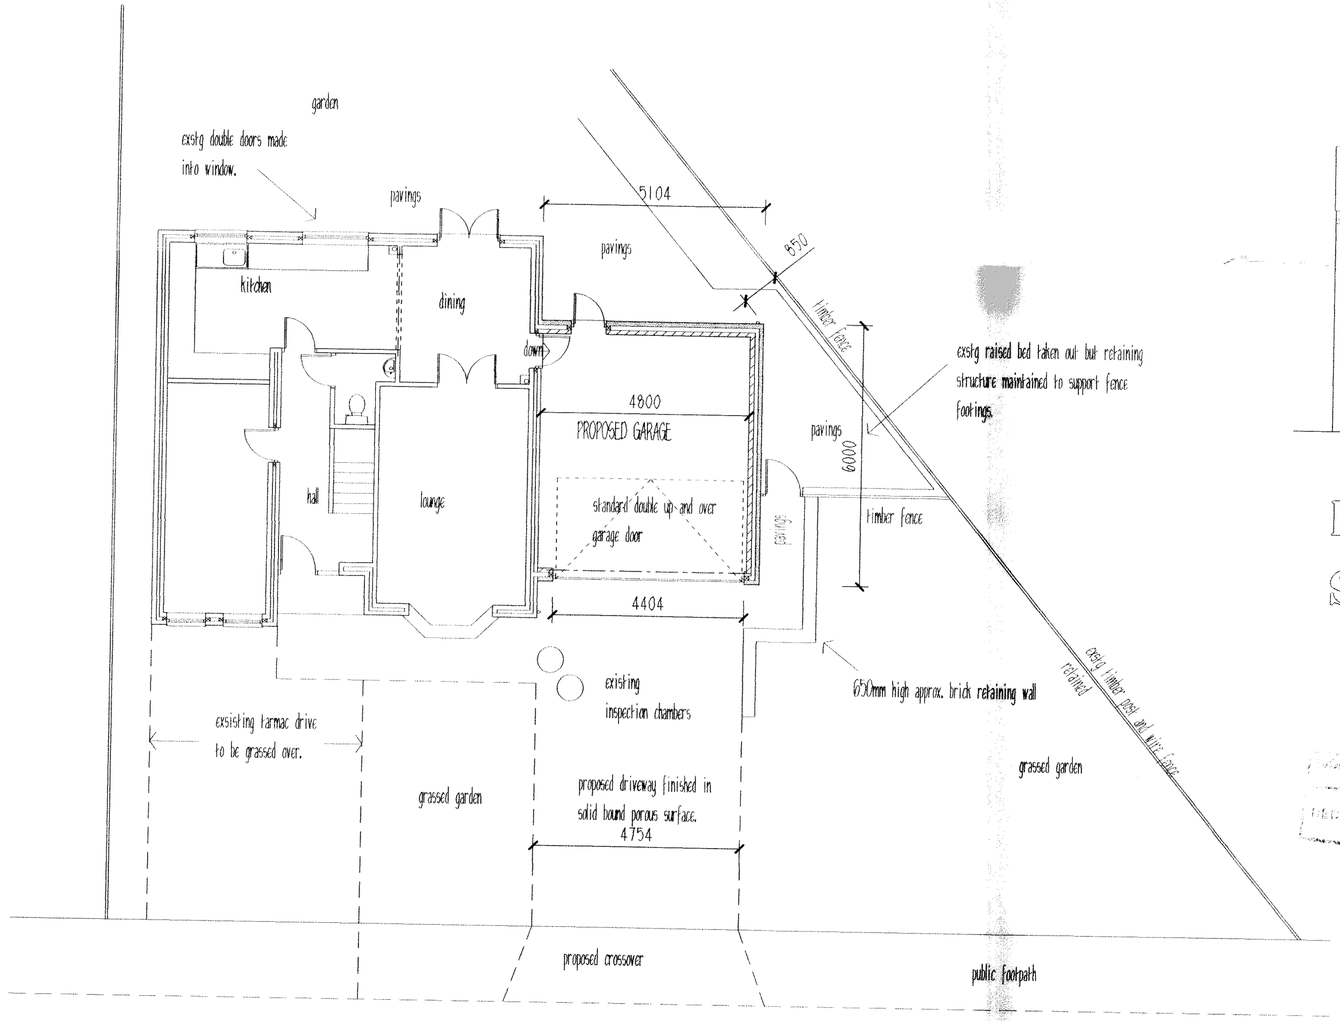

PROPOSED PLAN

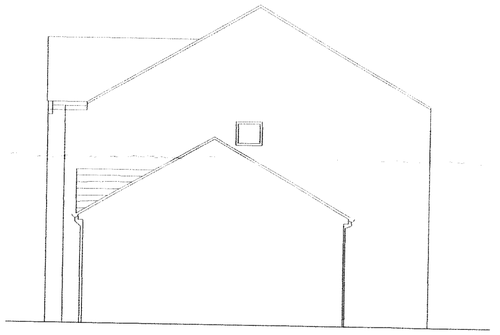

PROPOSED SIDE ELEVATION

RECEIVED
18 APR 2013

REVISIONS:
A. Struct info added. 28.3.2013.
B. Garage roof altered. 17.4.2013

THIS DRAWING IS NOT TO BE COPIED
OR REPRODUCED
WITHOUT THE PRIOR WRITTEN CONSENT
OF PLANMART LTD.

PLANMART

Client:
Mr & Mrs Patten,
41 Hurst Crescent, Glossop. SK13 8UA

Project:
Proposed garage to side elevation.

Title:
Proposed plan and elevations.

Scale: 1:100 A2 sheet.	
Drawn: MH	Date: Feb 2013.
Project no.: 2484	Drawing no.: 2484-2B

PLANMART LIMITED
53A High St. West, Glossop.
Derbyshire SK13 8AZ.
Tel: 01457 863153 E mail: planmart@btconnect.com