All dimensions to be as noted. Do not scale from this drawing. Report any discrepancies to the Architect / CA immediately. All Areas are approximate and use of these Areas for commercial purposes should include due allowance for variations inherent in design development and building processes. This drawing is the copyright and property of Hurd Rolland Partnership and must not be reproduced without prior written permission

Rev	Description	By	Chk	Date
-	ISSUED FOR PLANNING	KHW	IG	05.04.13



ELEVATION 01

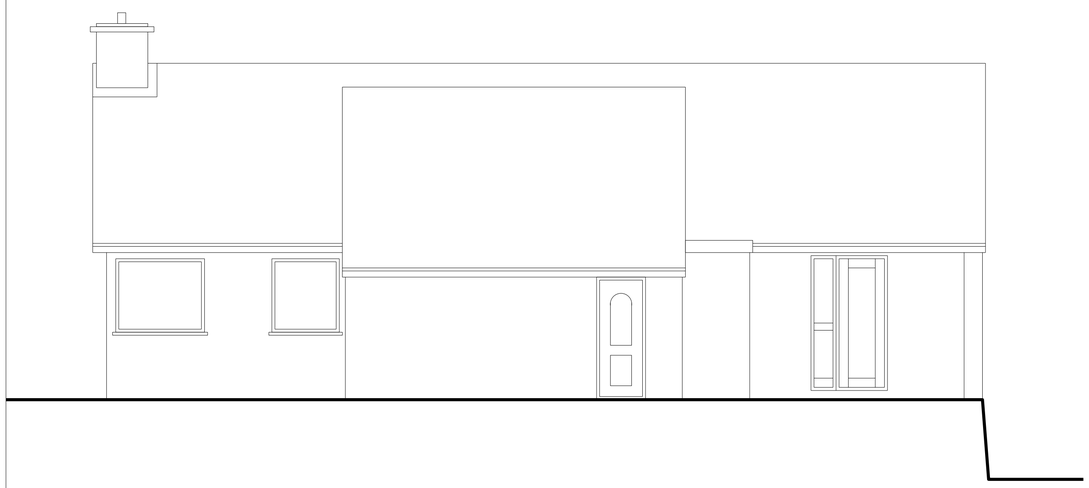

ELEVATION 02

PLANNING NOTES:

1.Please read in conjunction with all other application drawings, documents and supporting information.

2.Proposals are subject to Building Regulations approval.

3. All construction sections/ details are indicative only and subject to detailed design.

4. Drawings Based on Ordinance Survey Data, September 2012.

5. Landscape proposals subject to detailed design approved under condition.

KEY PLAN

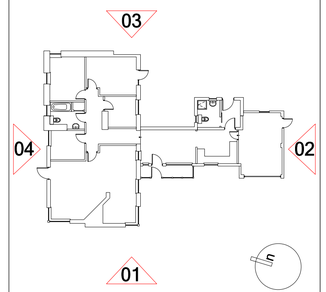

Project

QUARRY BANK HOUSE
Hayfield, Derbyshire

for Mr & Mrs L Bagshaw

Title

EXISTING ELEVATIONS
Sheet 01

Drawn: KHW	Checked: IG	Approved: .
Scale: 1:50@A1 1:100@A3	Date: 01.03.2013	Project No: Mxxxx
Drawing No: L(03)00		Revision: -

ISSUED FOR PLANNING

hurdrolland Architects
Clocktar House, Riverside
New Bailey Street,
Manchester M3 5AG
Tel: 0161 832 5322
Fax: 0161 832 5245

© Hurd Rolland Partnership