All dimensions to be as noted. Do not scale from this drawing. Report any discrepancies to the Architect / CA immediately. All Areas are approximate and use of these Areas for commercial purposes should include due allowance for variations inherent in design development and building processes. This drawing is the copyright and property of Hurd Rolland Partnership and must not be reproduced without prior written permission

Rev	Description	By	Chk	Date
-	ISSUED FOR PLANNING	KHW	IG	05.04.13

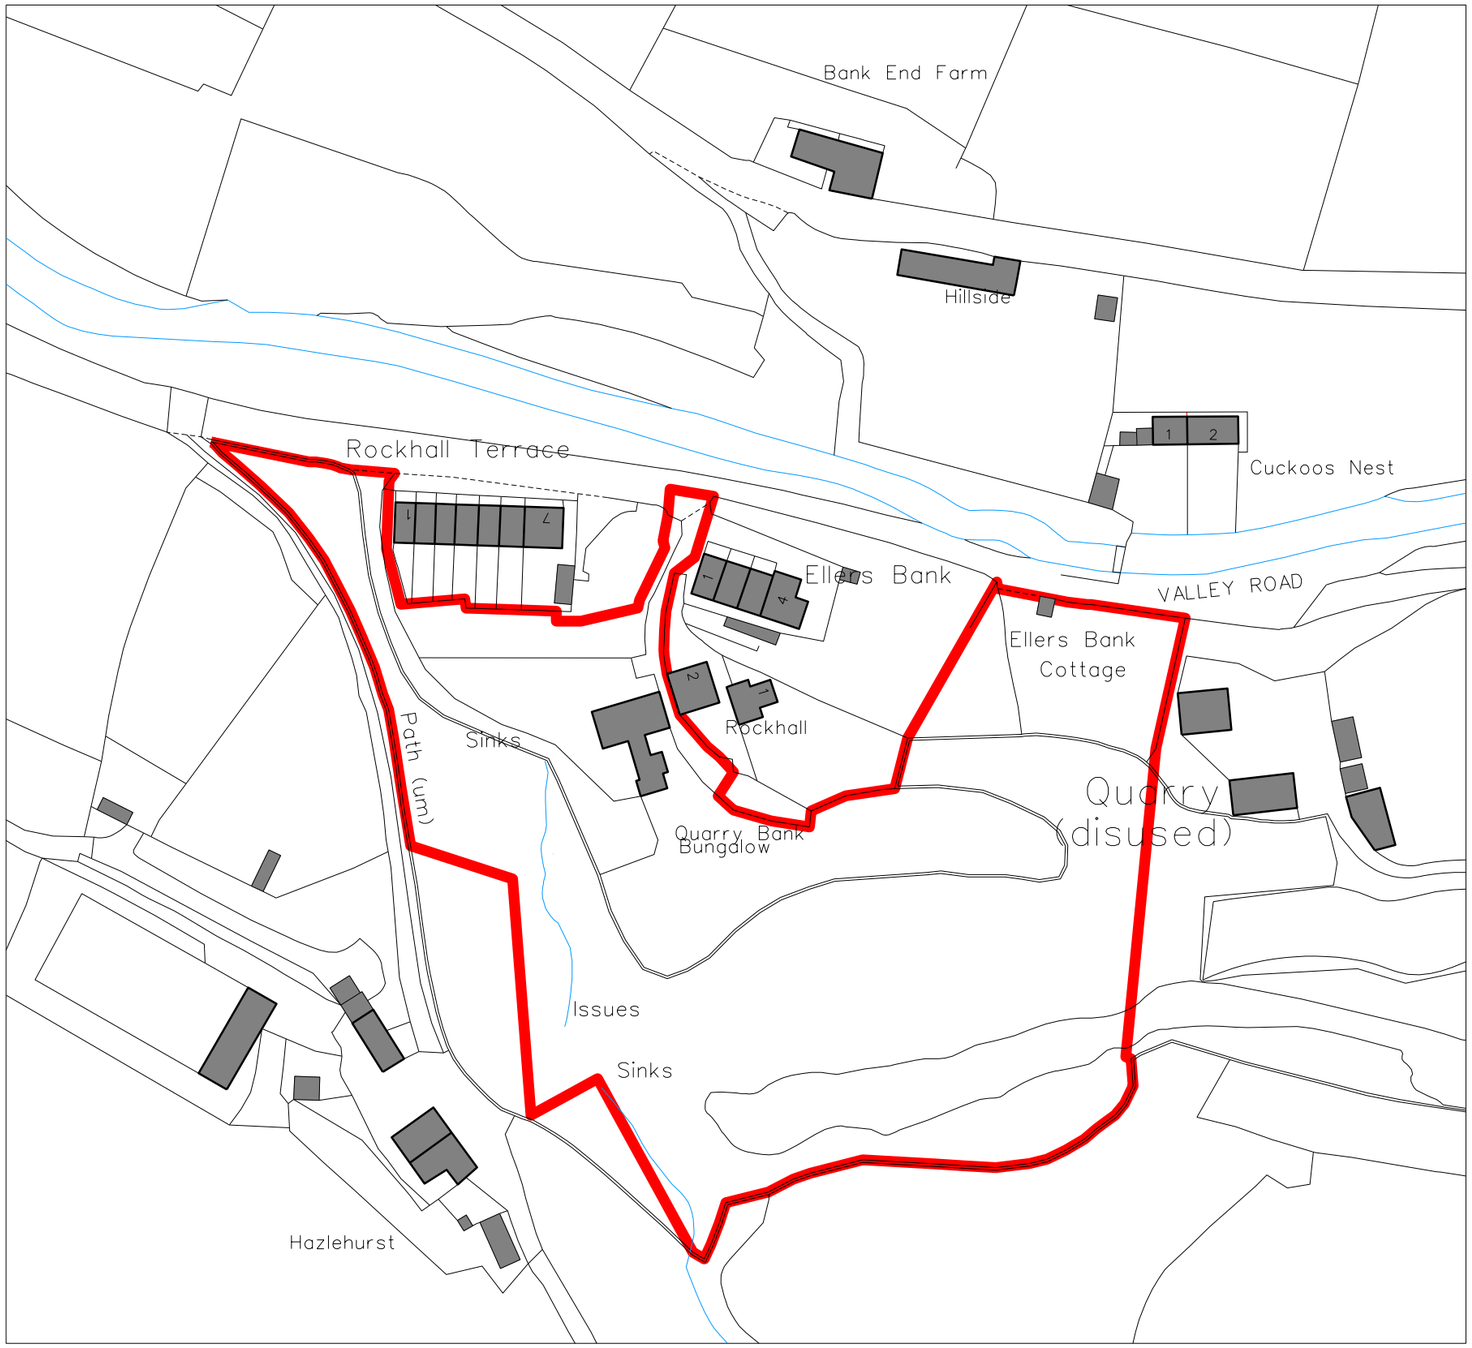

PLANNING NOTES:

1.Please read in conjunction with all other application drawings, documents and supporting information.

2.Proposals are subject to Building Regulations approval.

3. All construction sections/ details are indicative only and subject to detailed design.

4. Drawings Based on Ordinance Survey Data, September 2012.

5. Landscape proposals subject to detailed design approved under condition.

Approximate Application Boundary

Project

QUARRY BANK HOUSE
Hayfield, Derbyshire

for Mr & Mrs L Bagshaw

Title

LOCATION PLAN

Drawn: KHW	Checked: IG	Approved: .
Scale: 1:1250@A3	Date: 04.02.2013	Project No: Mcccx
Drawing No: L(00)00		Revision: -

ISSUED FOR PLANNING

hurdrolland
Architects
Clarence House, Riverside
New Bailey Road
Manchester M3 5AG
Tel: 0161 832 3022
Fax: 0161 832 3245

©Hurd Rolland Partnership