
HPK/2013/0096
HIGH PEAK
22 APR 2013
BOROUGH COUNCIL

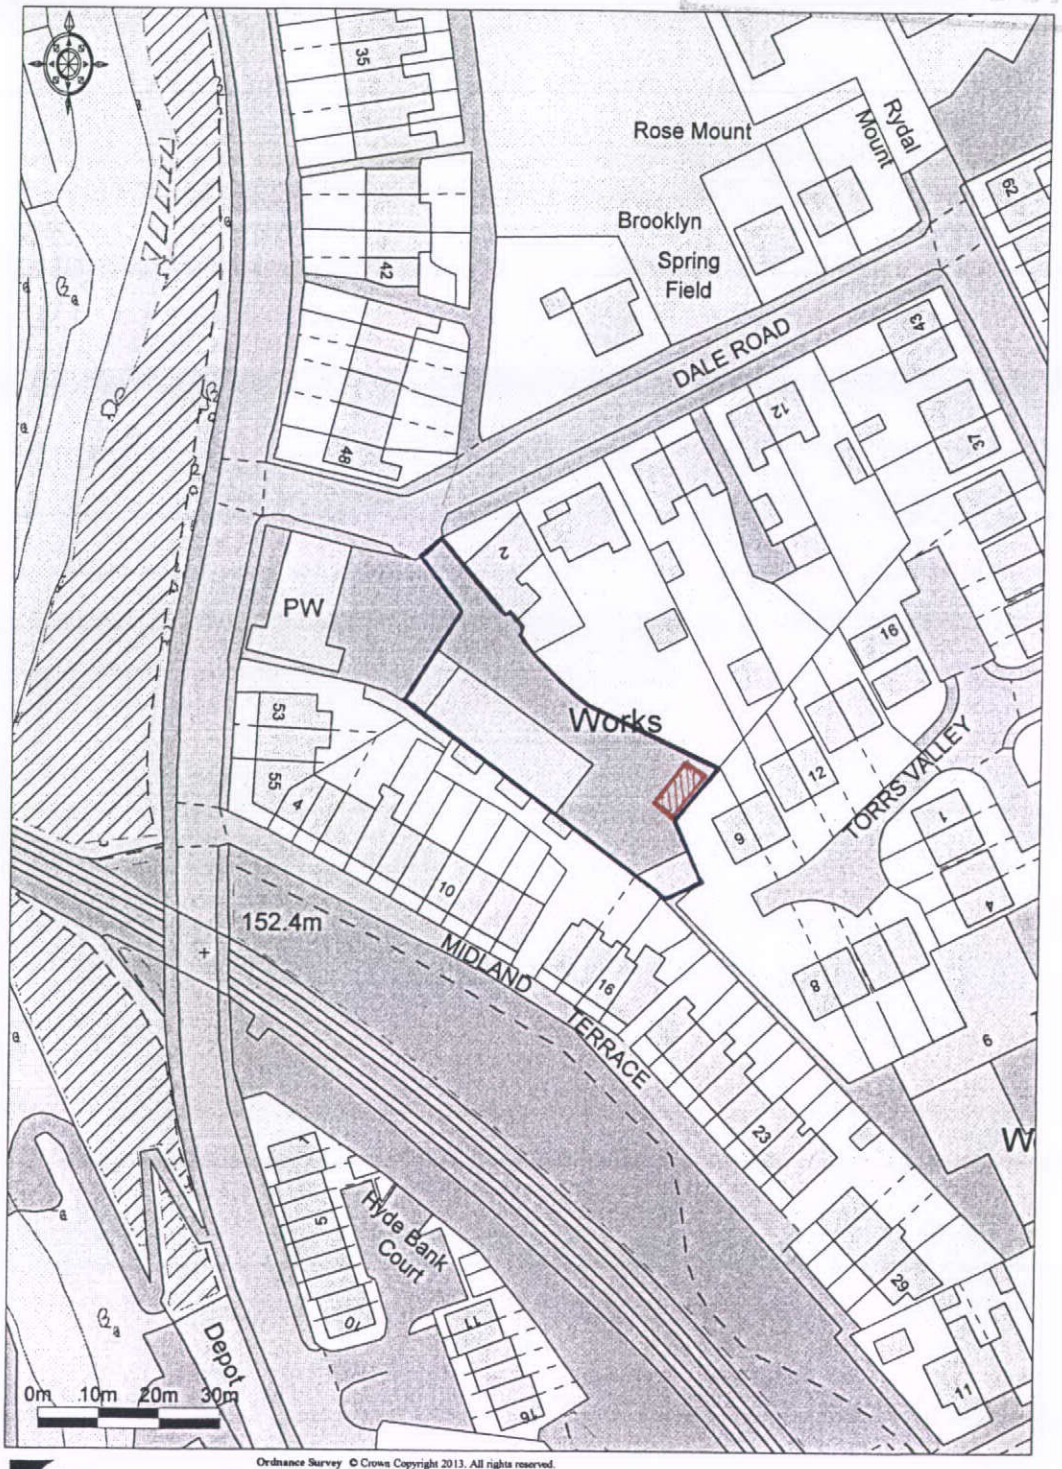

Promap®
Ordnance Survey © Crown Copyright 2013. All rights reserved.
Licence number 100020449. Plotted Scale - 1:1250

MORGAN WARD (NDT) LTD.
DALE ROAD, NEW MILLS
HIGH PEAK SK22 4NW
PHONE: 01663 747061
FAX: 01663 746837