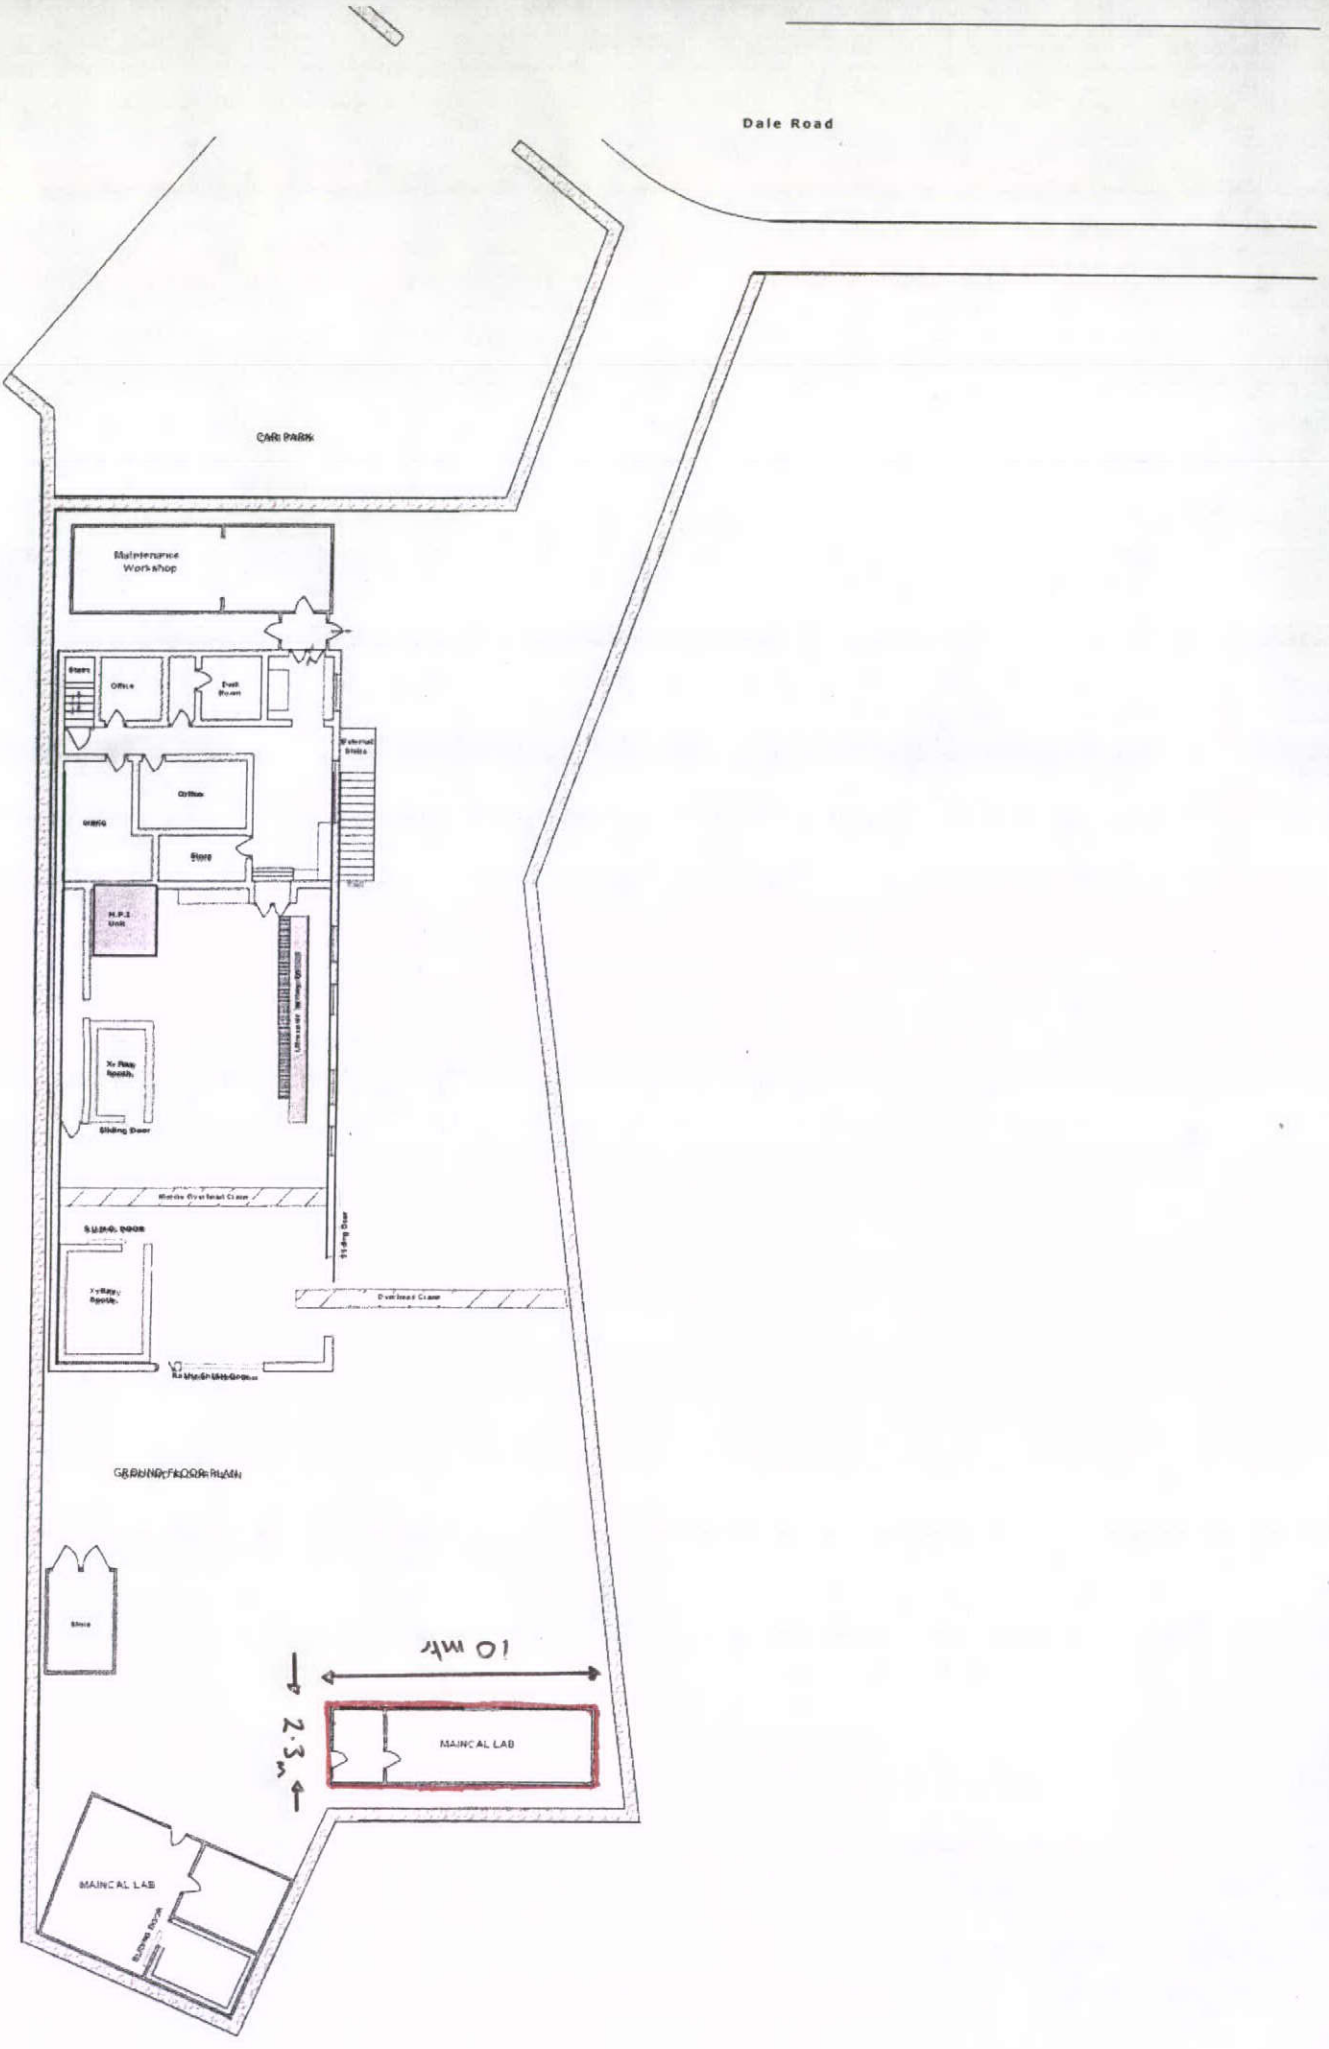
Dale Road
CAR PARK
Maintenance Workshop
Office
Store
Sliding Door
Overhead Crane
GROUND FLOOR PLAN
10 mtr
2.3 m
MAINCAL LAB
MAINCAL LAB