
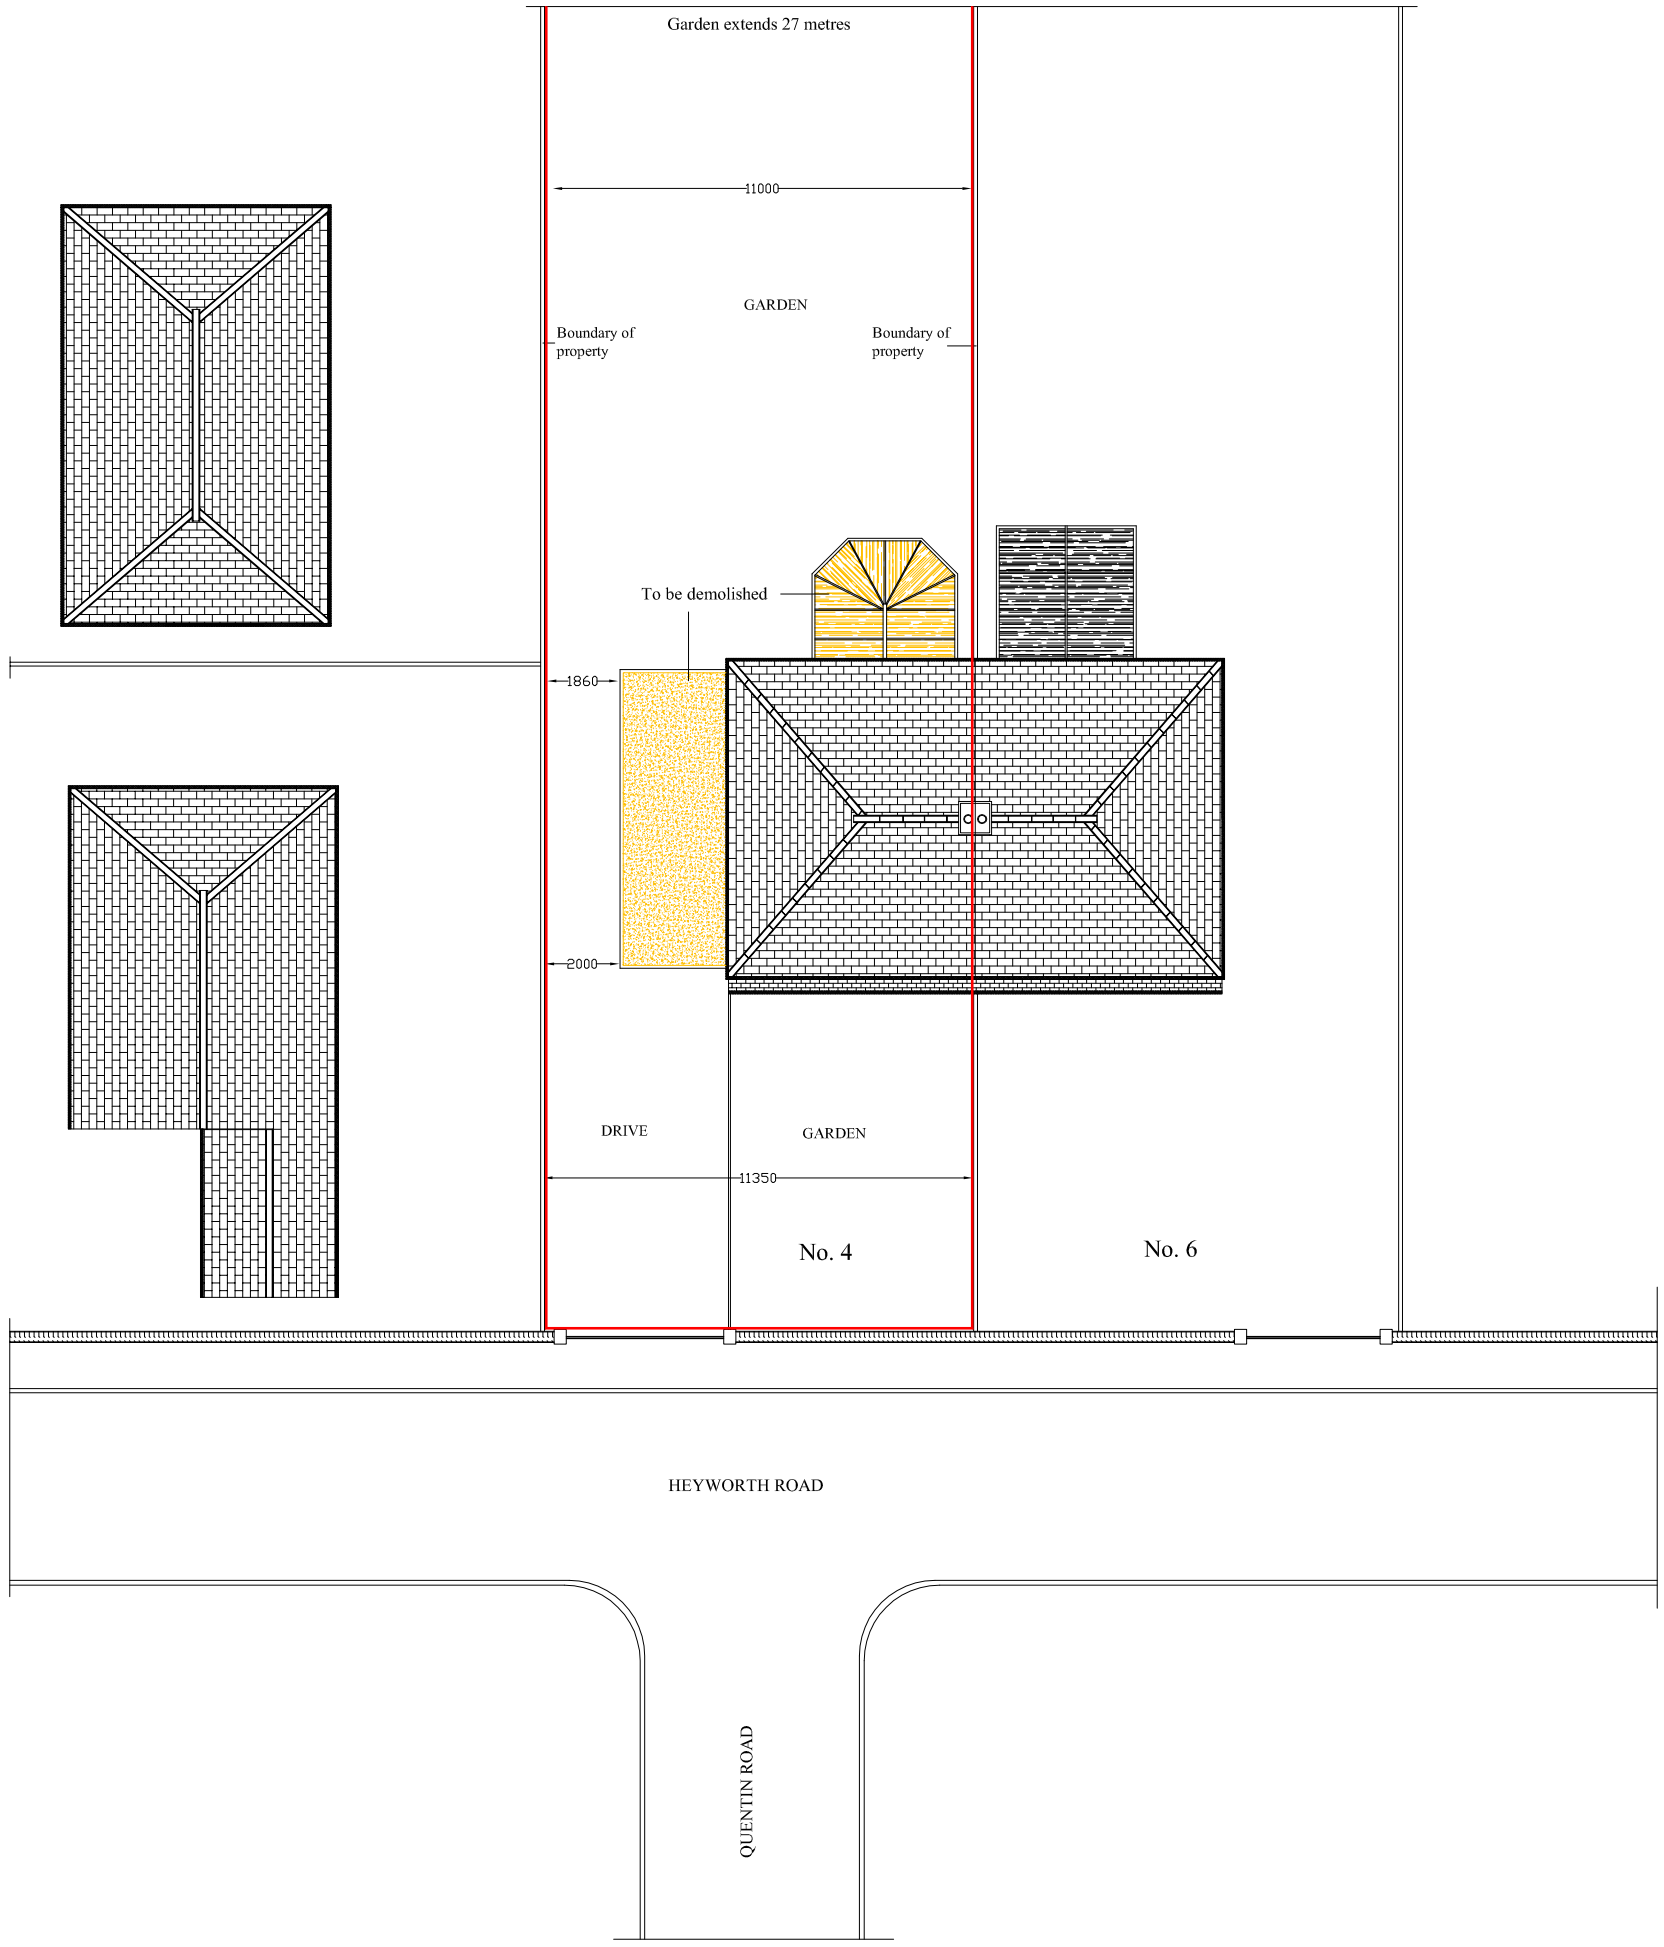


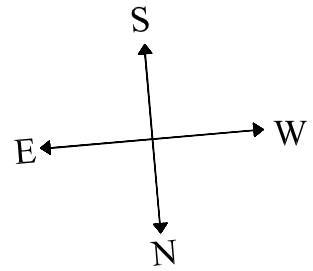

EXISTING SITE PLAN

PROPOSED EXTENSIONS

BOUNDARY OF PROPERTY

TO BE DEMOLISHED

PROPOSED TWO STOREY SIDE AND SINGLE STOREY REAR EXTENSIONS
at
4 HEYWORTH ROAD,
CHAPEL-EN-LE-FRITH,
HIGH PEAK
for
MR. M. DRABBLE.

SCALE 1:200

DRAWING NO. 01