
PROPOSED FRONT EXTENSION




PROPOSED SIDE (WEST) ELEVATION

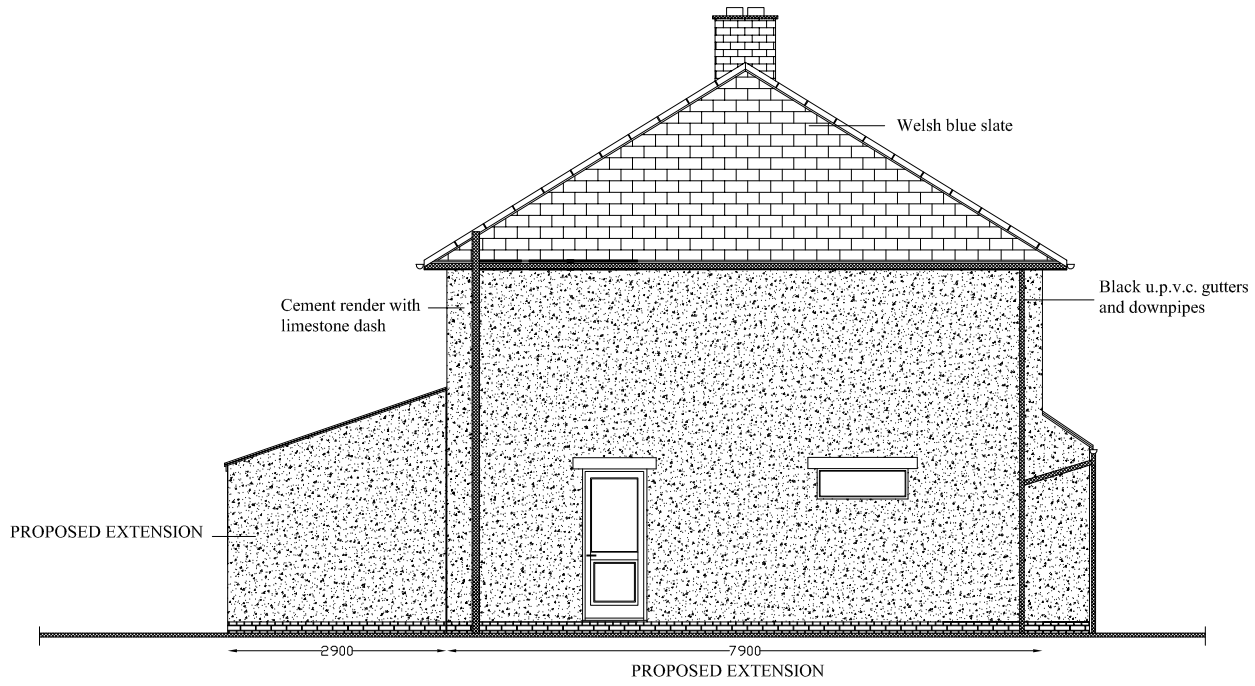

PROPOSED REAR ELEVATION



PROPOSED SIDE (EAST) ELEVATION

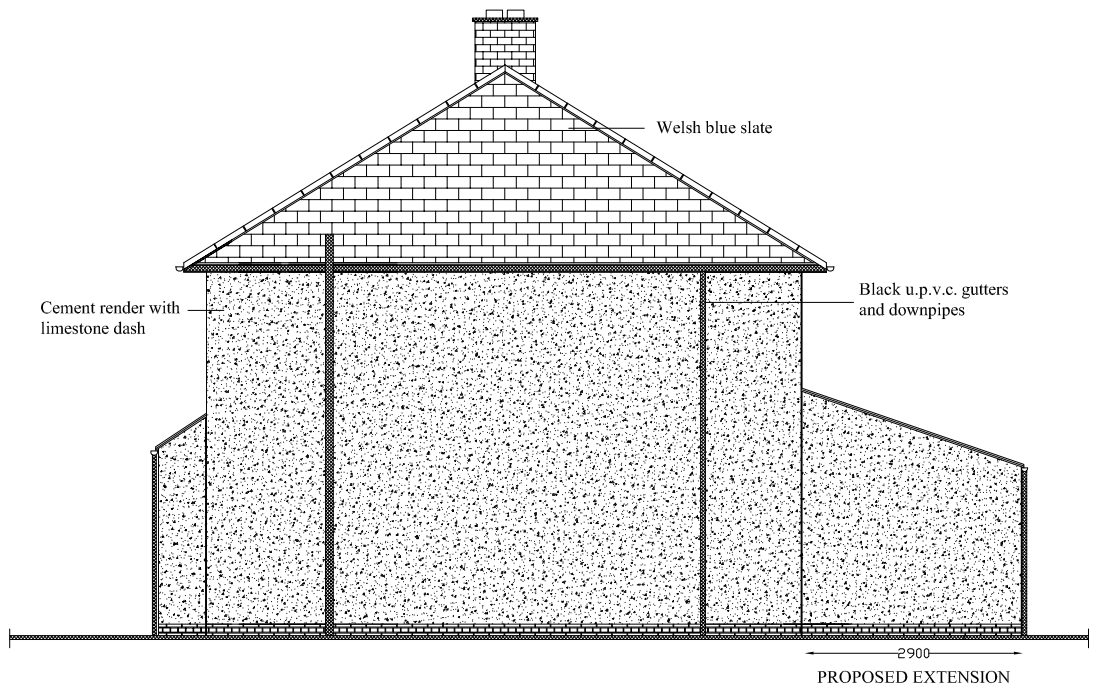

SCALE 1:100

DRAWING NO. 04