

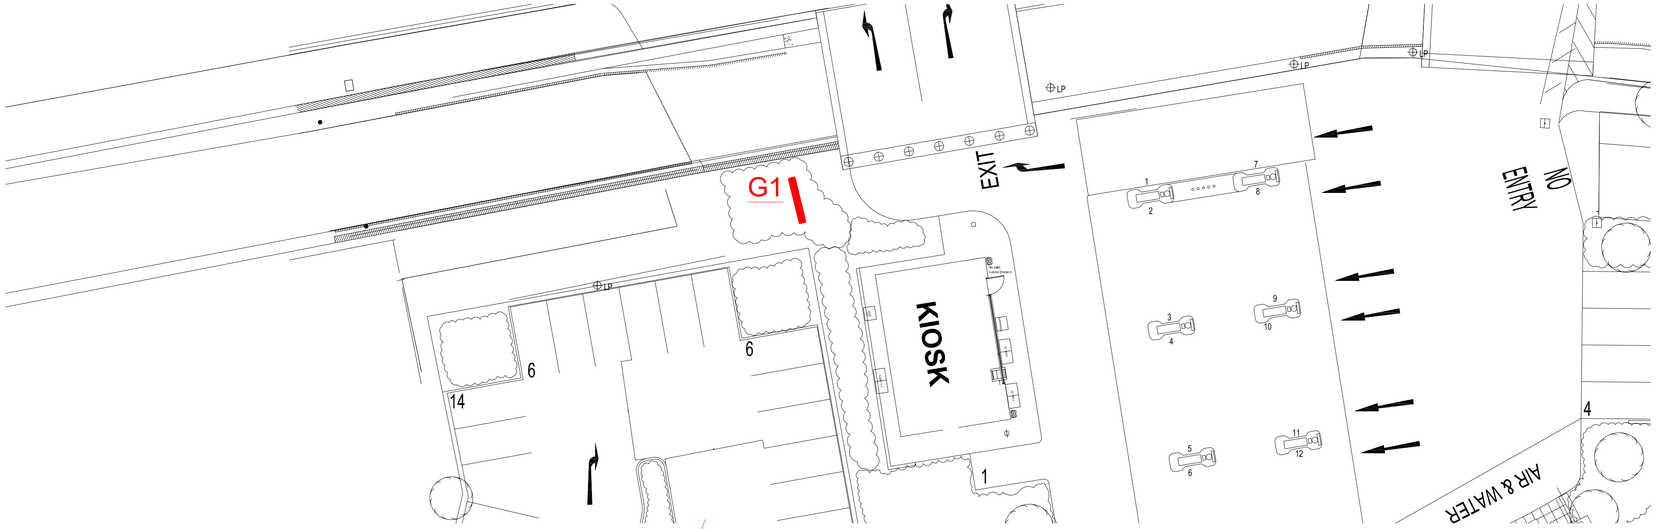


PROPOSED SITE PLAN EXTRACT 1:200

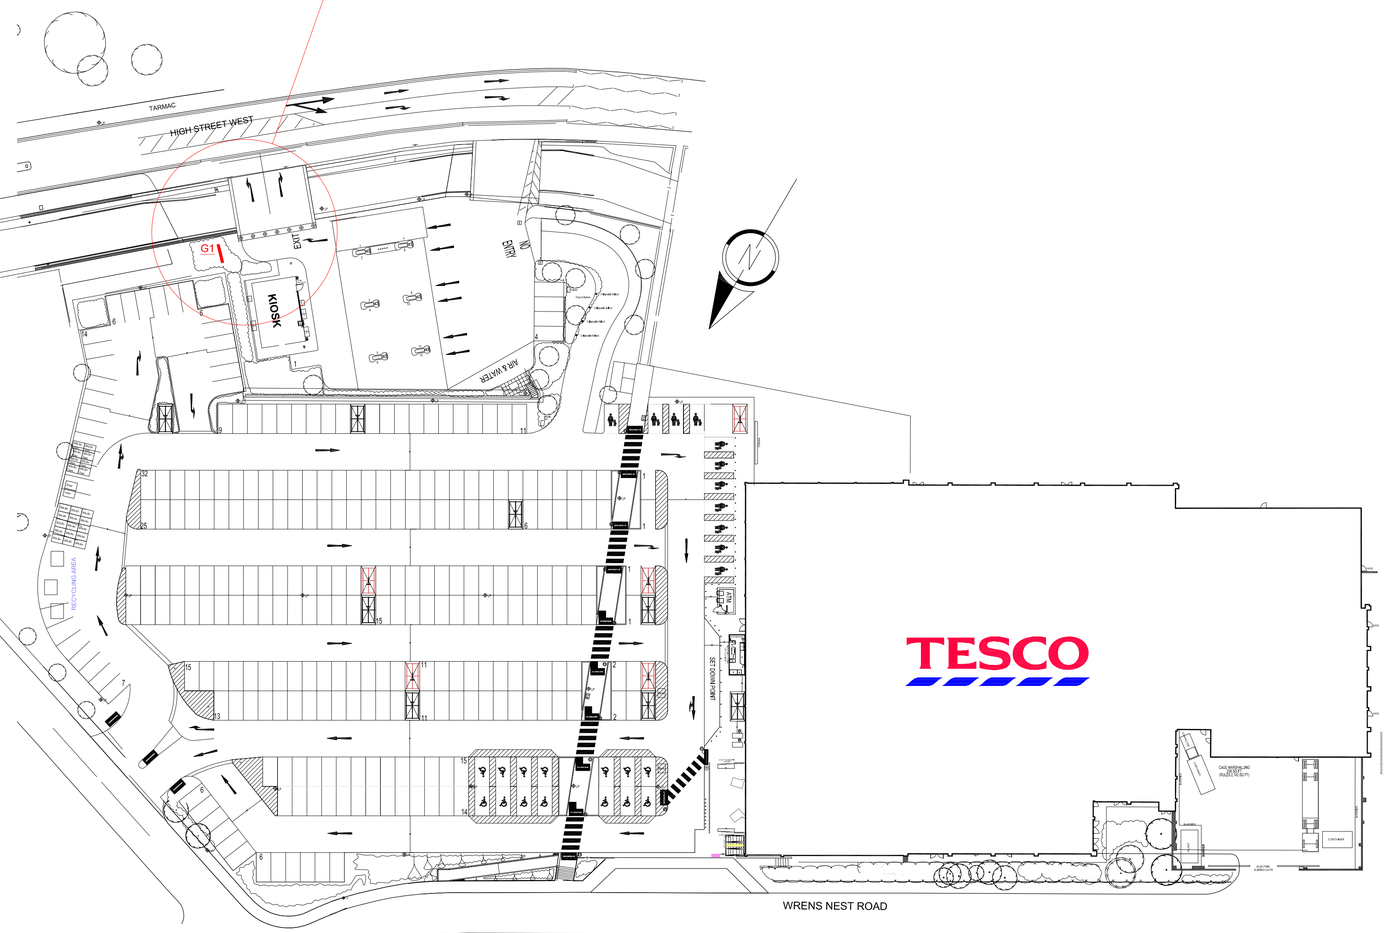

PROPOSED SITE PLAN 1:500

0 SCALE 1:50 10m
0 SCALE 1:100 20m
0 SCALE 1:200 40m
0 SCALE 1:500 100m
0 SCALE 1:1250 250m

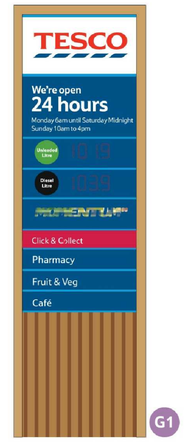

New 7m PFS/Store Gantry
Double Sided.
Internally Illuminated.

PROPOSED GANTRY SIGN 1:50

REV	NOTE	DR	CH	DATE

DRAWING STATUS

	SKETCH		BUILDING REGS
	PRELIMINARY		TENDER
	APPROVAL		CONSTRUCTION
	PLANNING		AS BUILT

darntonegs
BUILT ENVIRONMENT CONSULTANCY
LEEDS LONDON BRISTOL WARWICK

Leeds Office:
The Coach House, Monk Fryston Hall, Monk Fryston, Leeds, LS25 5DU
T: 01977 681001 F: 01977 681006 www.darntonegs.com

CLIENT
Tesco Stores Ltd

PROJECT
GLOSSOP Refresh

DRAWING
PROPOSED SITE PLAN-GANTRY

SCALE @ A1
1:500/200/50

DATE	DRAWN	CHECKED
17.04.2013	MS	-

8624 (90) 05

© COPYRIGHT. ALL RIGHTS RESERVED.
THIS DRAWING MUST NOT BE REPRODUCED WITHOUT PERMISSION.
THIS DRAWING MUST BE READ IN CONJUNCTION WITH ALL RELEVANT CONSULTANTS/SPECIALIST DRAWINGS/INFORMATION.
THIS DRAWING MUST NOT BE USED FOR CONSTRUCTION UNLESS ISSUED FOR CONSTRUCTION.
ALL DIMENSIONS ON THIS DRAWING ARE IN MILLIMETRES (UNLESS OTHERWISE STATED).
DO NOT SCALE FROM THIS DRAWING.