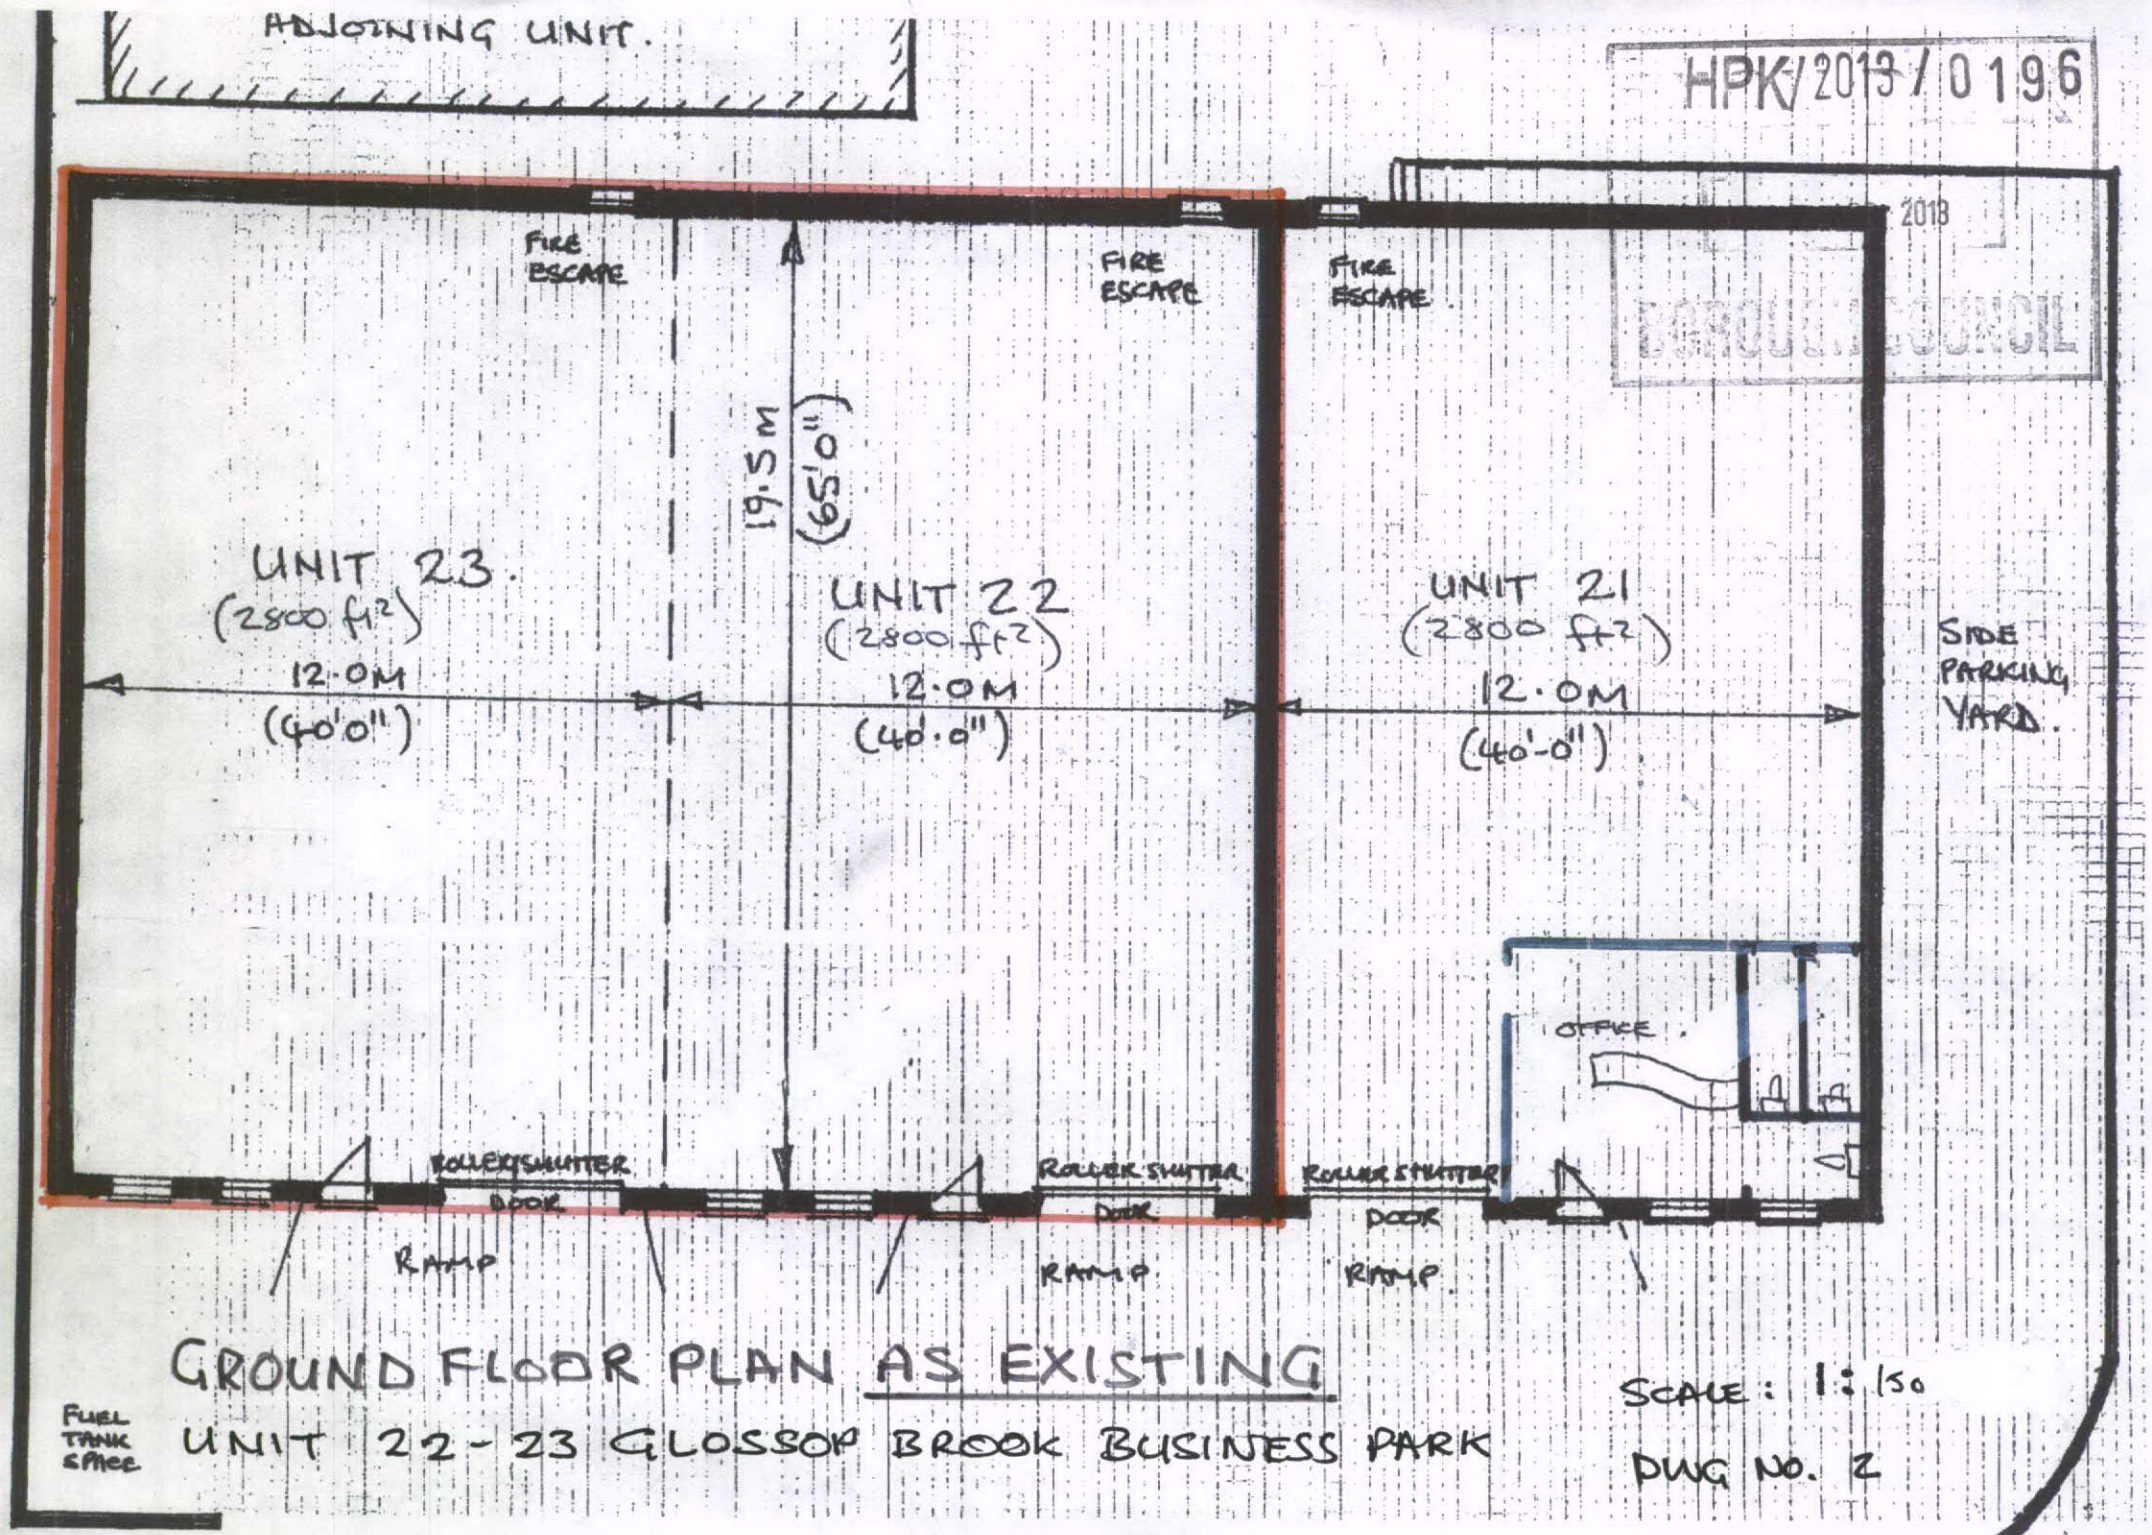
ADJOINING UNIT.
HPK/2013/0196
2013
FIRE ESCAPE
FIRE ESCAPE
FIRE ESCAPE
19.5M (65'0")
UNIT 23.
(2800 ft²)
12.0M
(40'0")
UNIT 22
(2800 ft²)
12.0M
(40'-0")
UNIT 21
(2800 ft²)
12.0M
(40'-0")
SIDE PARKING YARD.
OFFICE.
ROLLER SHUTTER DOOR
RAMP
ROLLER SHUTTER DOOR
RAMP
ROLLER SHUTTER DOOR
RAMP
FUEL TANK & PIPE
GROUND FLOOR PLAN AS EXISTING
UNIT 22-23 GLOSSOP BROOK BUSINESS PARK
SCALE: 1:150
DWG NO. 2
01