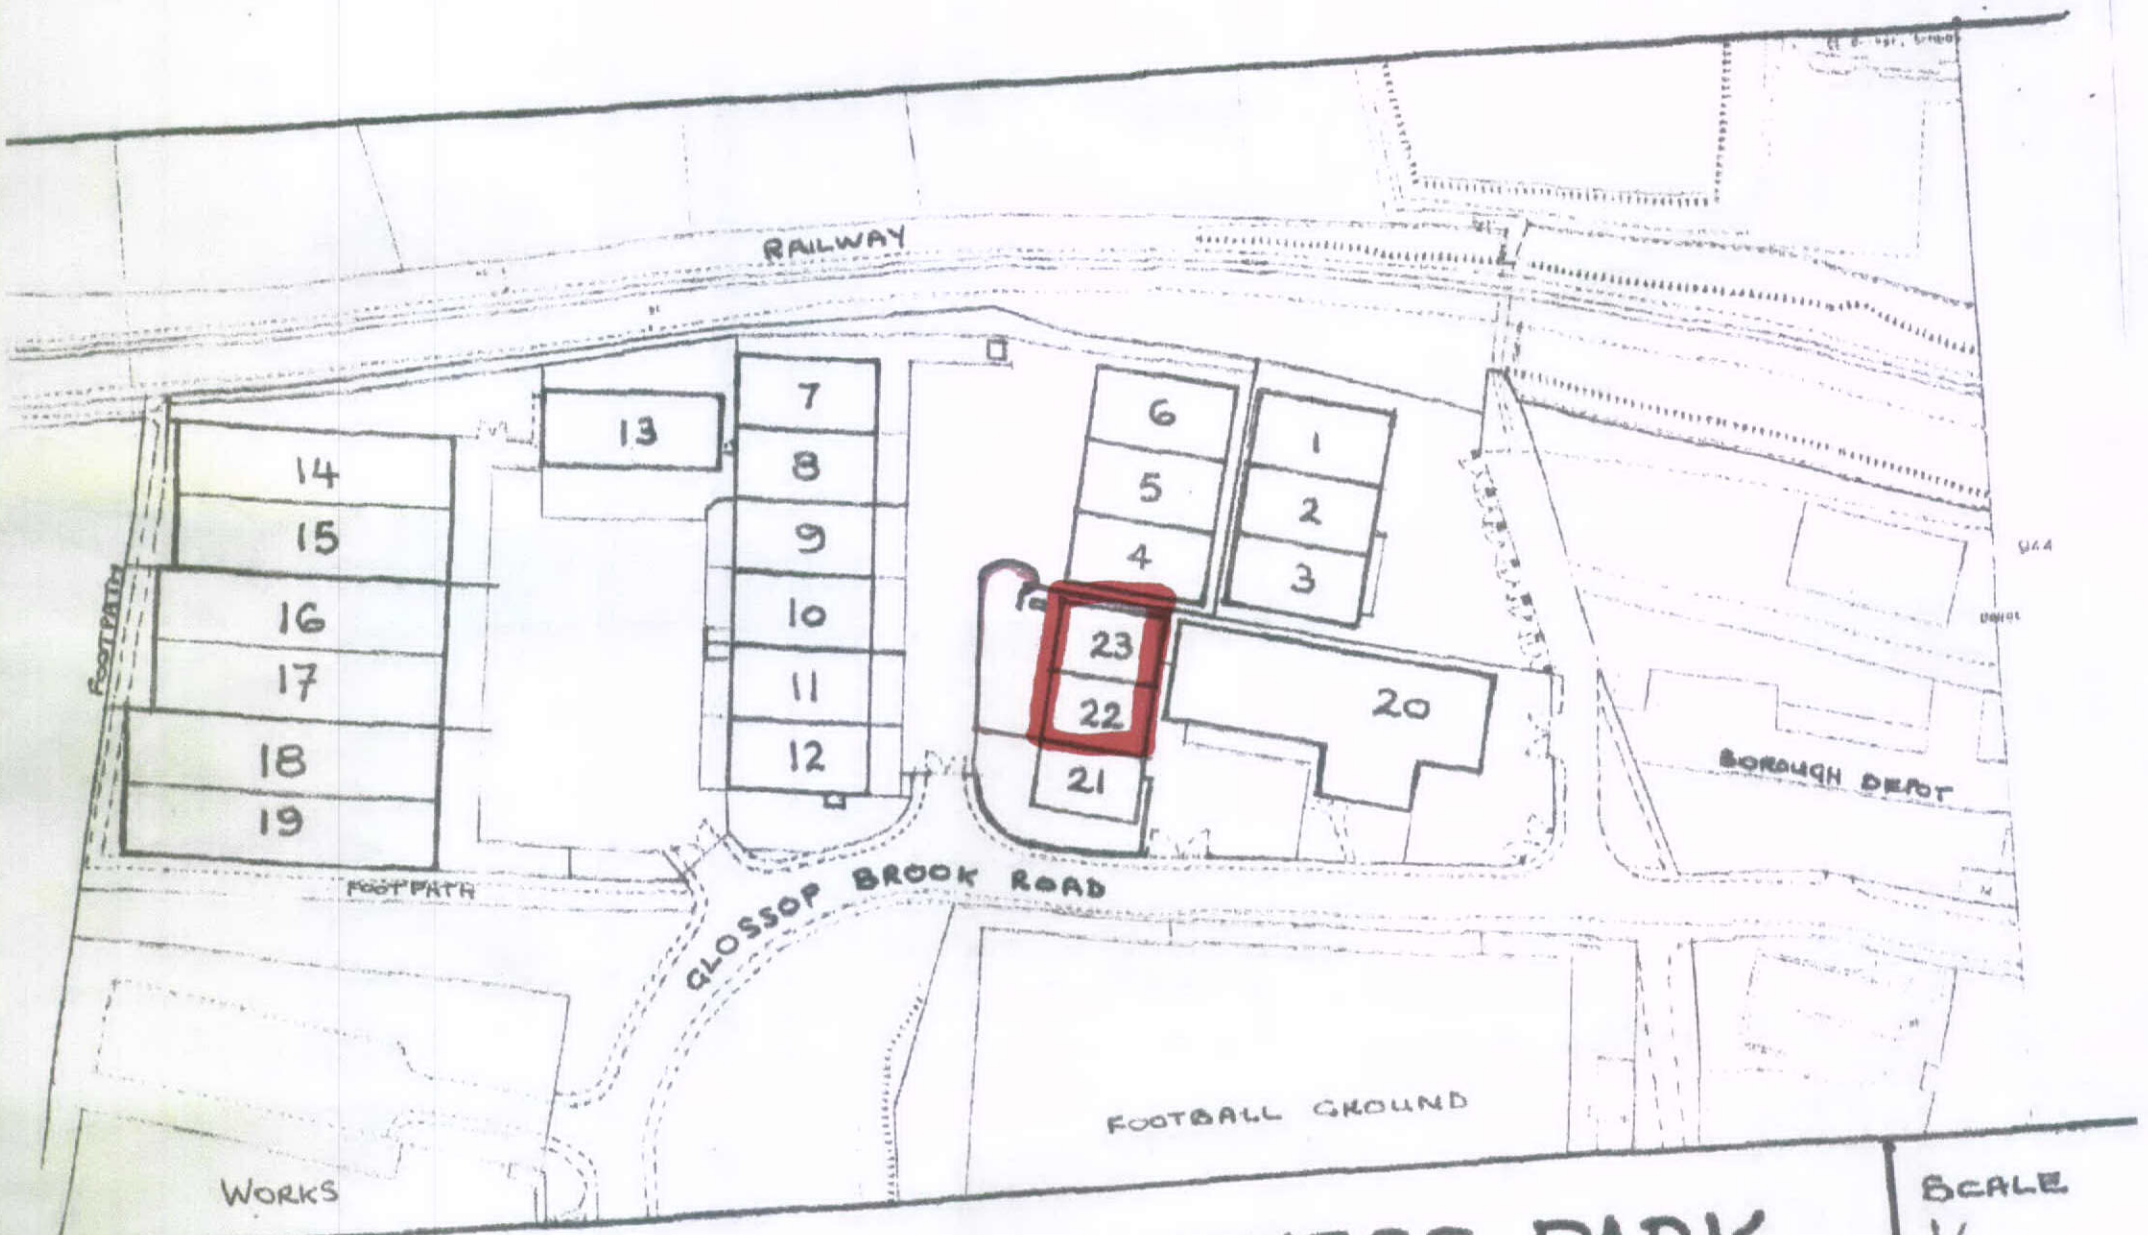


# GLOSSOP BROOK BUSINESS PARK.

SCALE 1/1250

Location Plan