



PROPOSED NORTH ELEVATION
Scale 1:50




PROPOSED SOUTH ELEVATION
Scale 1:50

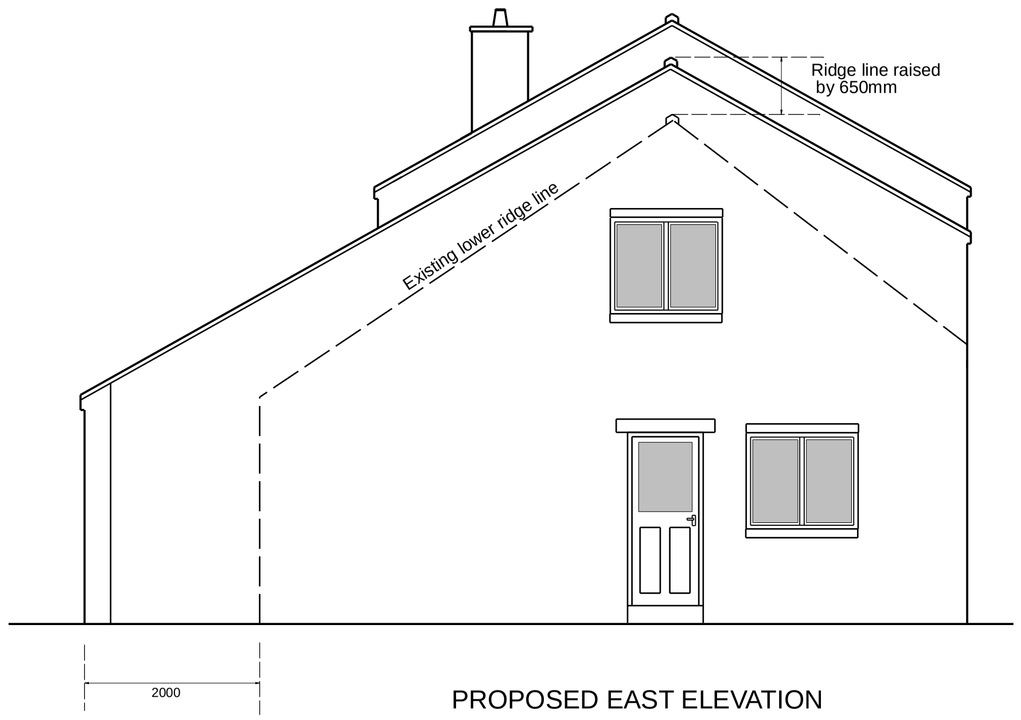


PROPOSED EAST ELEVATION
Scale 1:50

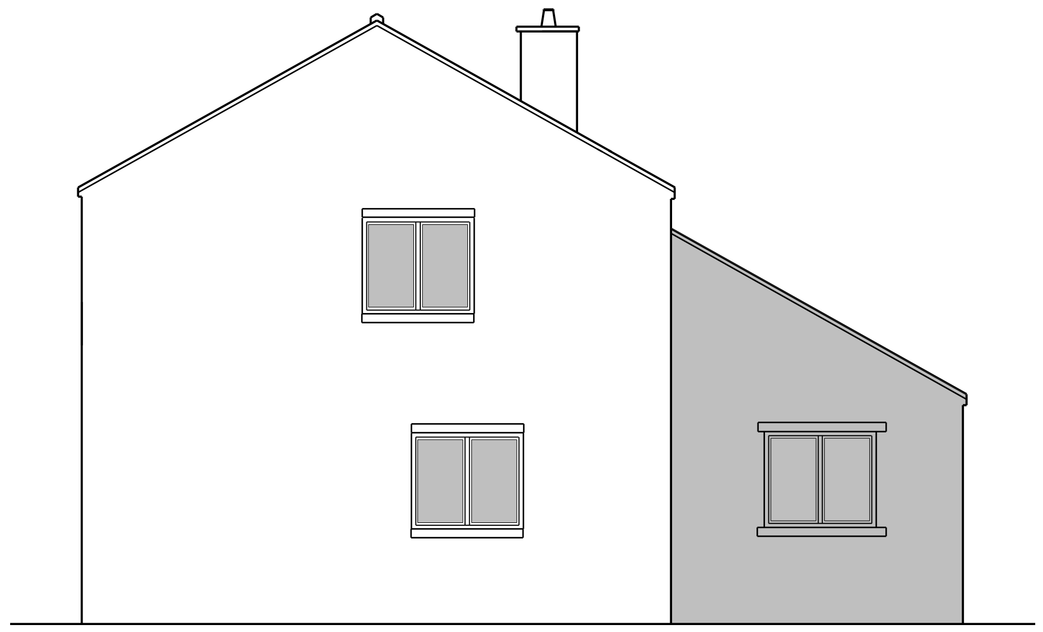

PROPOSED WEST ELEVATION
Scale 1:50

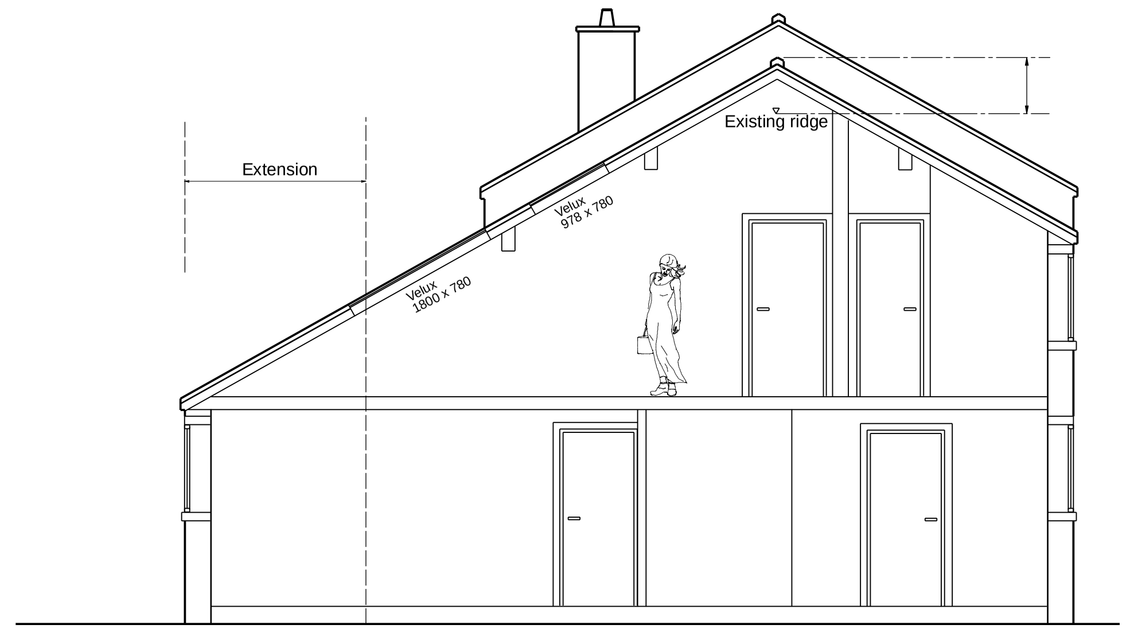

CROSS SECTION THROUGH EXTENSION
Scale 1:50

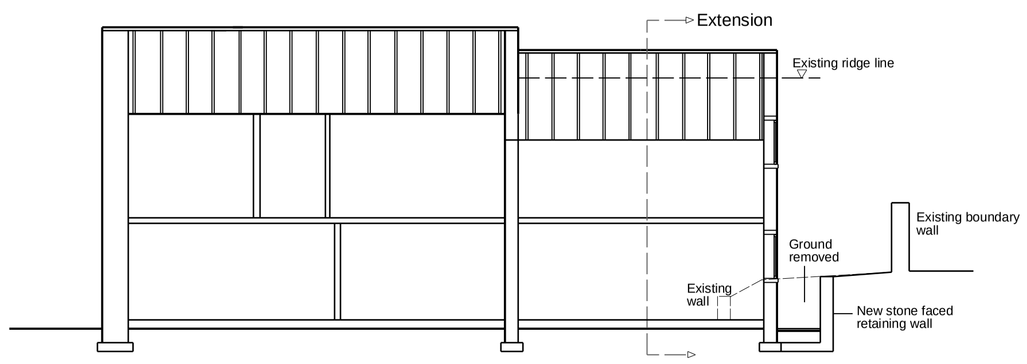

LONGITUDINAL SECTION
Scale 1:100

Rev.	Date	Description

Kingfisher Consulting

Kingfisher Consulitng . Barley Castle Yard . Market Street
Hayfield . High Peak . SK22 2EP
t : 01663 741312 . f : 08701 314559 . e : jb@kingfisher1.net

Project : Folds Barn Extension

Drawing : 2287.04 Proposed elevations

Drawn :	Checked :	Approved :
JB		JB
Revision :	**Date :**	**Scale :**
	Mar 2013	1:50 @ A1

This document is designed for negotiations with the relevant authorities under the Building Act, Town and Country Planning Acts, and any other relevant legislation. The information contained herein may also be subject to approval under the relevant Acts. All dimensions and any information contained herein must be checked for accuracy on site prior to commencement of any building works.