ALL DIMENSIONS TO BE CHECKED ON SITE.

DO NOT SCALE

IF IN DOUBT - ASK LDP

NO WORK TO COMMENCE ON SITE PRIOR TO PLANNING CONSENT BEING OBTAINED AND BUILDING REGULATIONS APPROVED.

© COPYRIGHT
NOT TO BE REPRODUCED WITHOUT THE WRITTEN AUTHORITY OF LDP.

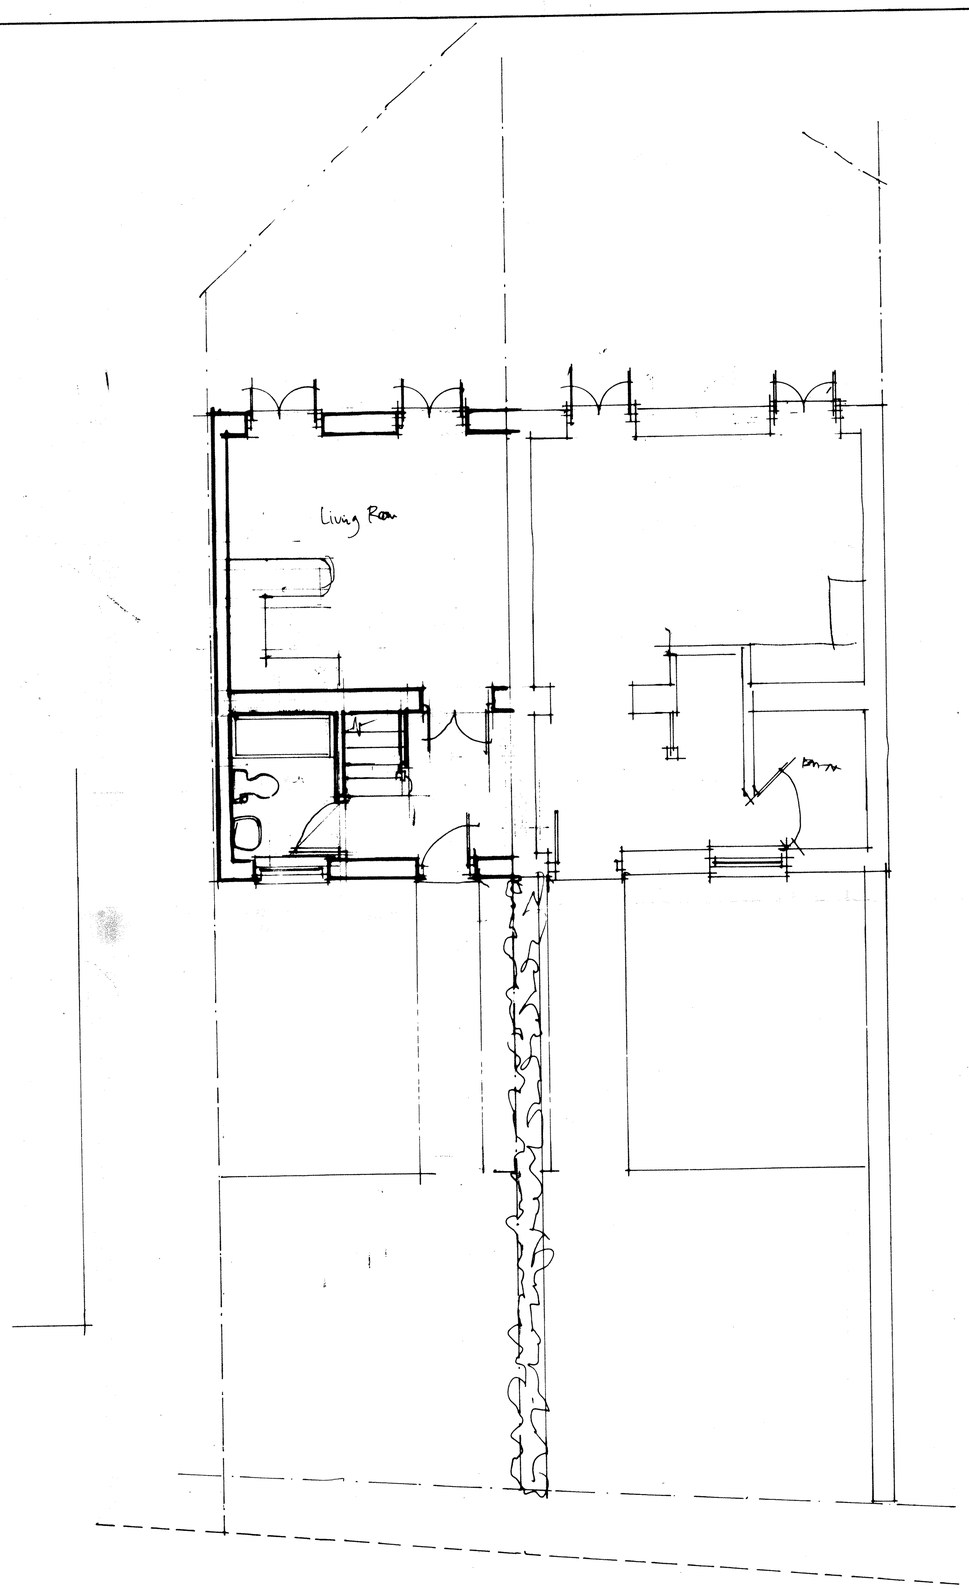


GROUND FLOOR PLAN

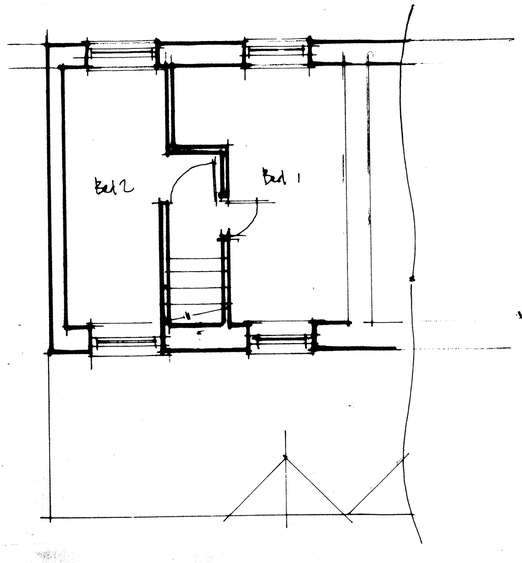


FIRST FLOOR PLAN

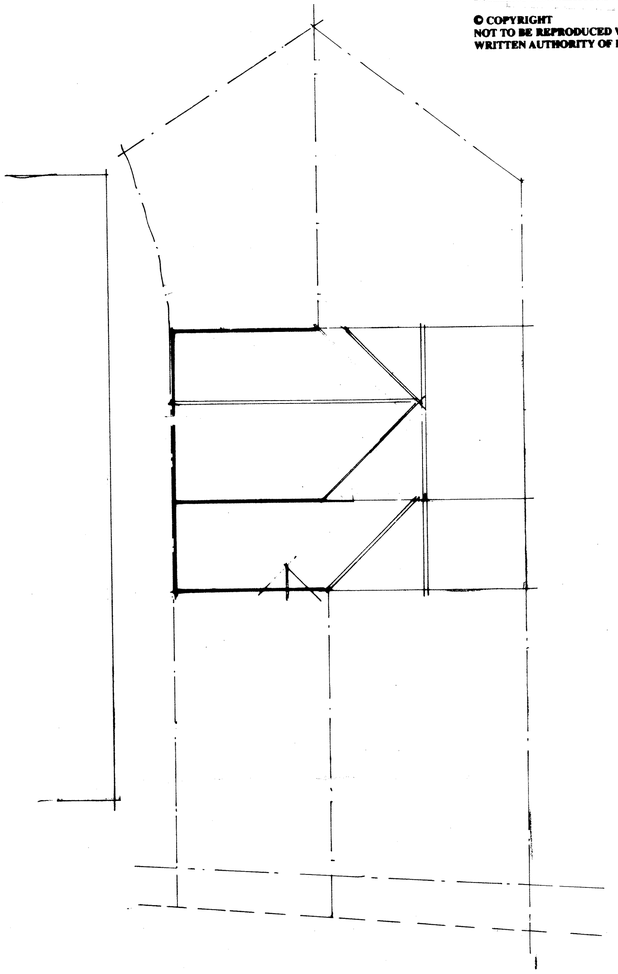

A. LAYOUT REVISED 15.3.13

# HIGH PEAK

ALBERT STREET

PROPOSED DWELLING FOR
MR. M. WINTERBOTTOM

PLANS

## AS PROPOSED

LOCKSIDE DESIGN PARTNERSHIP

ARCHITECTURAL + HISTORIC BUILDING CONSULTANTS
Lockside Mill, St. Martins Road, Marple, Stockport SK6 7BZ
Telephone: 0161-427-7721 Fax: 0161-427-7722
www.lockside-design.co.uk

121/AN6/02 A