
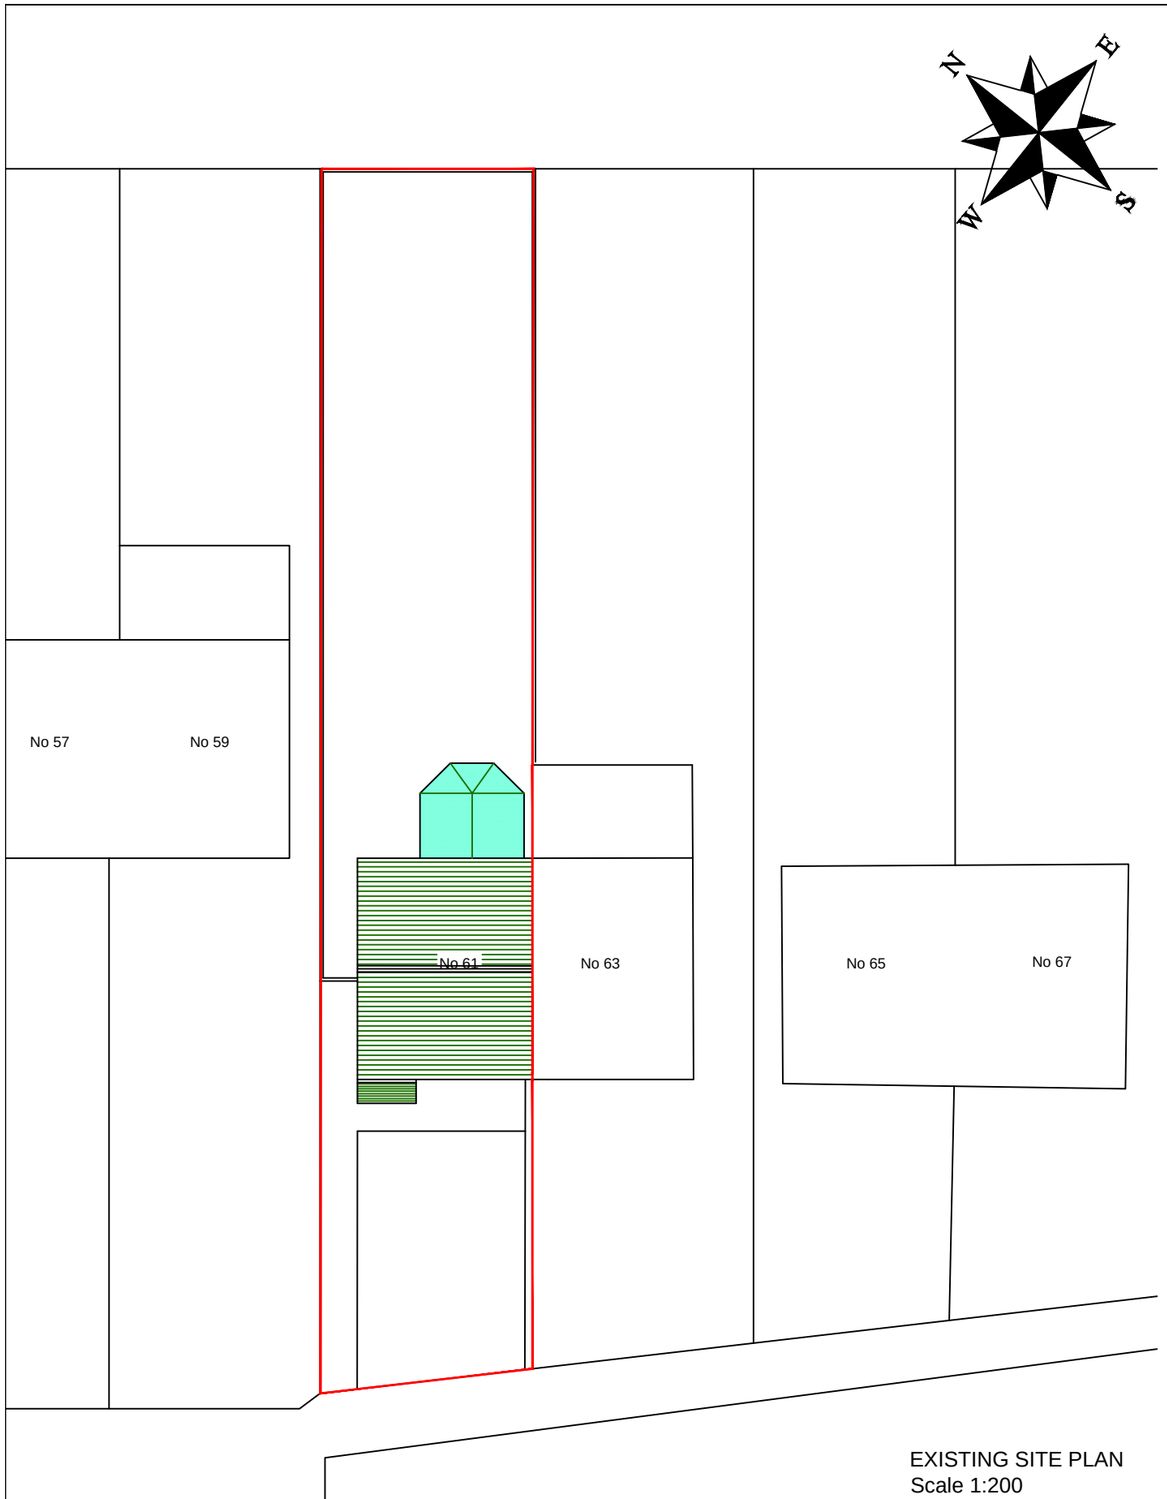


EXISTING SITE PLAN
Scale 1:200

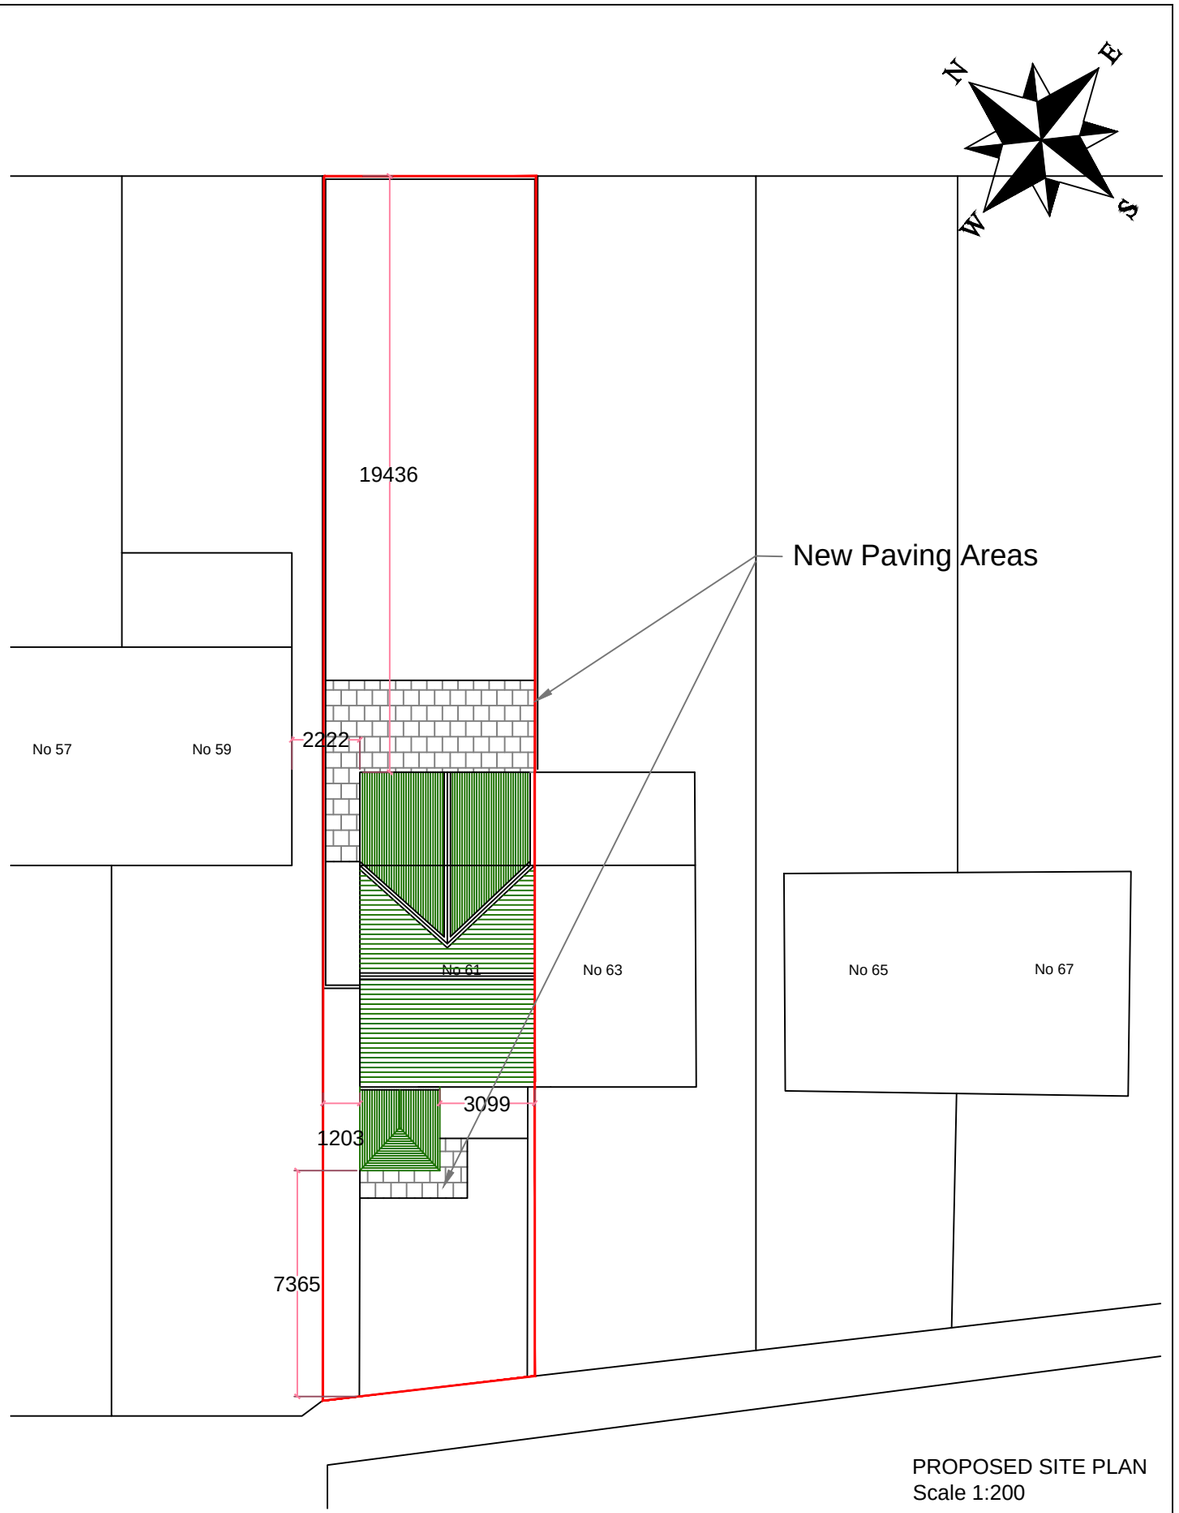

PROPOSED SITE PLAN
Scale 1:200

N&F Partnership Building Consultants

email: mail@nickharden.com mobile: 07917125231

All levels and dimensions must be checked on site by contractor prior to commencement of works. Any variations must be reported to N&F Partnership.
All information hereon in is the copyright of N&F Partnership. Copying in full or in part is forbidden without the written permission from N&F Partnership.

PROJET	PROPOSED EXTENSIONS AT: 61 LONG LANE CHAPEL-EN-LE-FRITH HIGH PEAK
DRAWING TITLE	EXISTING AND PROPOSED SITE PLANS
CLIENT	MR & MRS FOTHERBY
DATE	APR '13
DRAWN BY	NH
SCALE	1:200@A3
DRAWING No	165-1.02
REV	