




PROPOSED SIDE ELEVATION

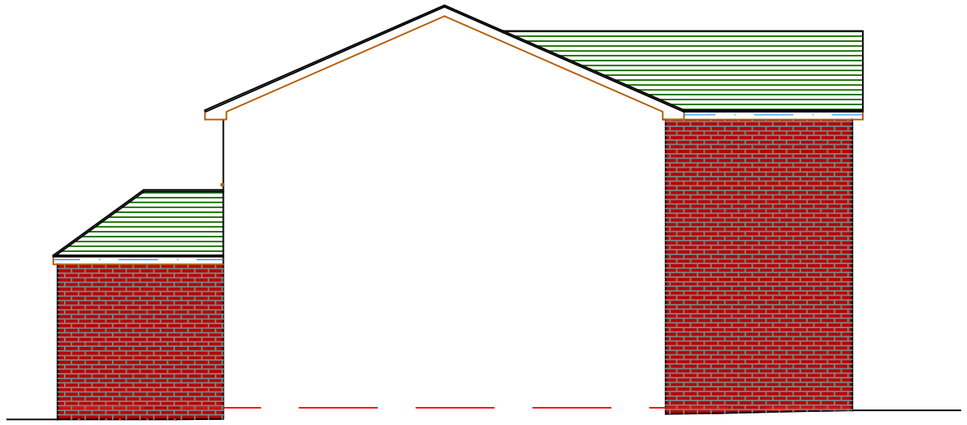

PROPOSED FRONT ELEVATION

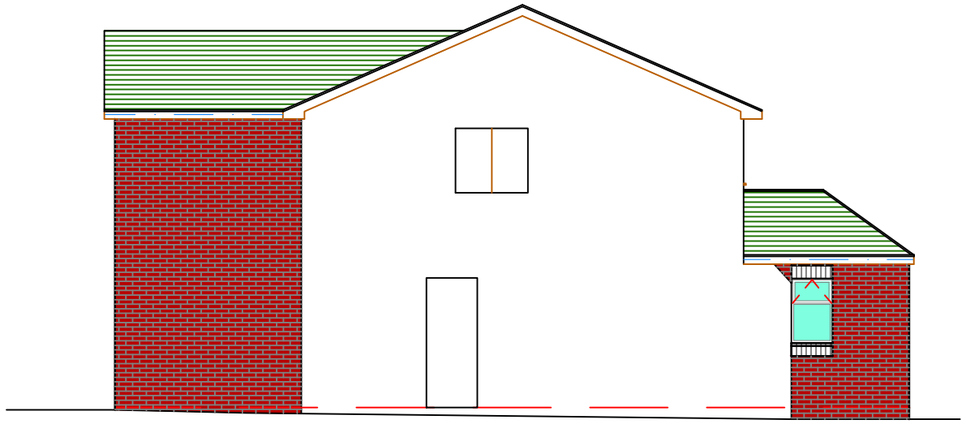

PROPOSED SIDE ELEVATION

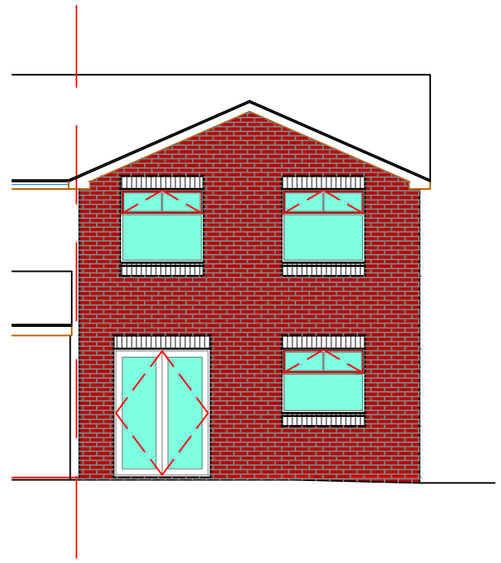

PROPOSED REAR ELEVATION

N&F Partnership Building Consultants

email: mail@nickharden.com mobile: 07917125231

All levels and dimensions must be checked on site by contractor prior to commencement of works. Any variations must be reported to N&F Partnership.
All information hereon in is the copyright of N&F Partnership. Copying in full or in part is forbidden without the written permission from N&F Partnership.

PROJET	DRAWING TITLE	CLIENT	DATE	DRAWING No	REV
PROPOSED EXTENSIONS AT: 61 LONG LANE CHAPEL-EN-LE-FRITH HIGH PEAK	PROPOSED ELEVATONS	MR & MRS FOTHERBY	MAR '13	165-4.01	B
			DRAWN BY NH		
			SCALE 1:100@A3		