This drawing is the property of Nick Marriott Associates. By accepting delivery of this drawing the receipt hereby agrees that the information contained within this drawing, in whole or in part, is confidential and proprietary to Nick Marriott Associates and that it will not reproduce or redistribute such drawing, discuss the information contained herein or make reproductions without the prior written approval of Nick Marriott Associates and will hold all information relating to this drawing in confidence.

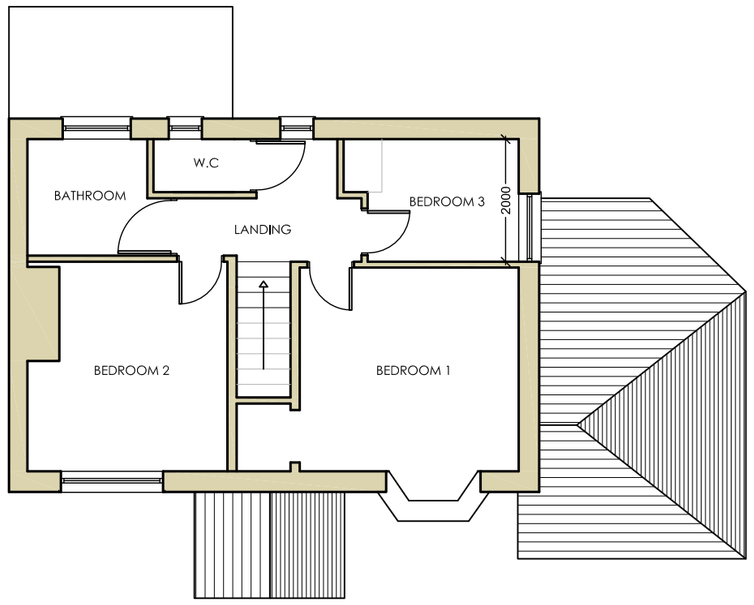

First Floor



Front Elevation

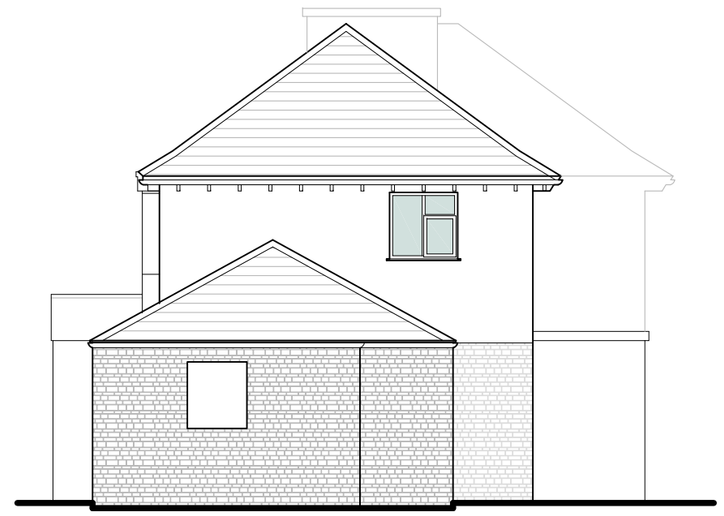

Side Elevation

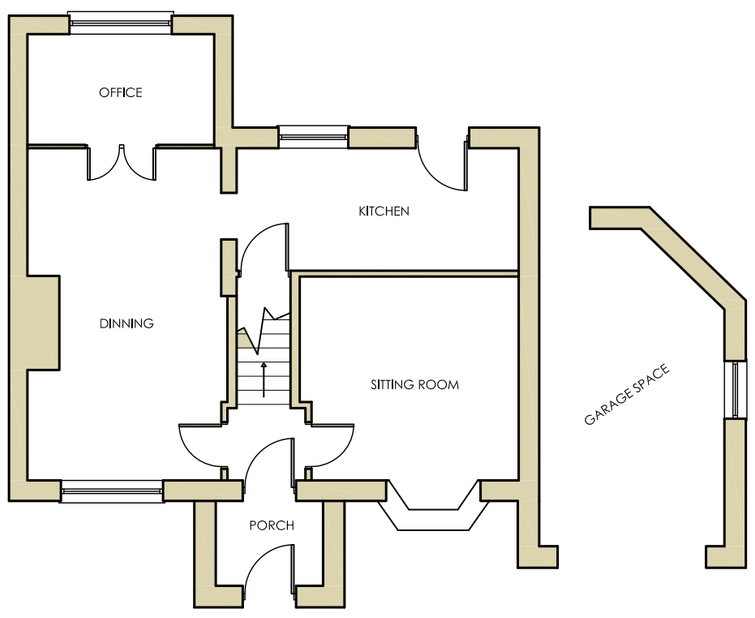

Ground Floor



Rear Elevation

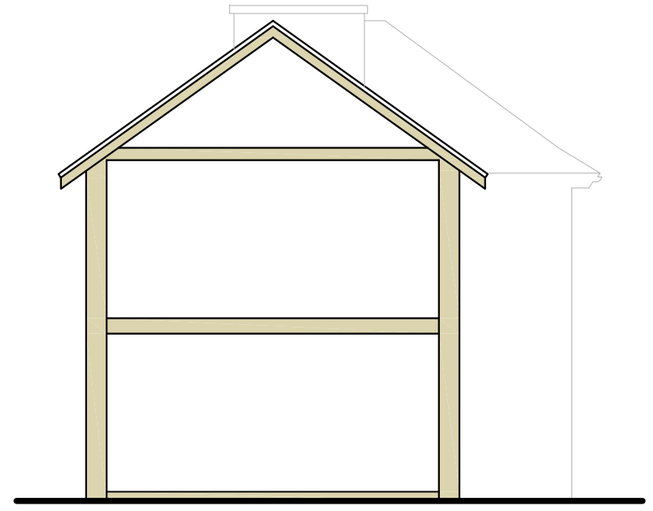

Section

client
Mr & Mrs Trotter

project
Proposed Extension and Alterations, Buxton

drawing title
Existing Plans

scale 1:100
date Oct'12
A2
drawing number 12
rev

Ryan Evans design
Tel: 07814 148 189
Email: info@ryanevansdesign.co.uk