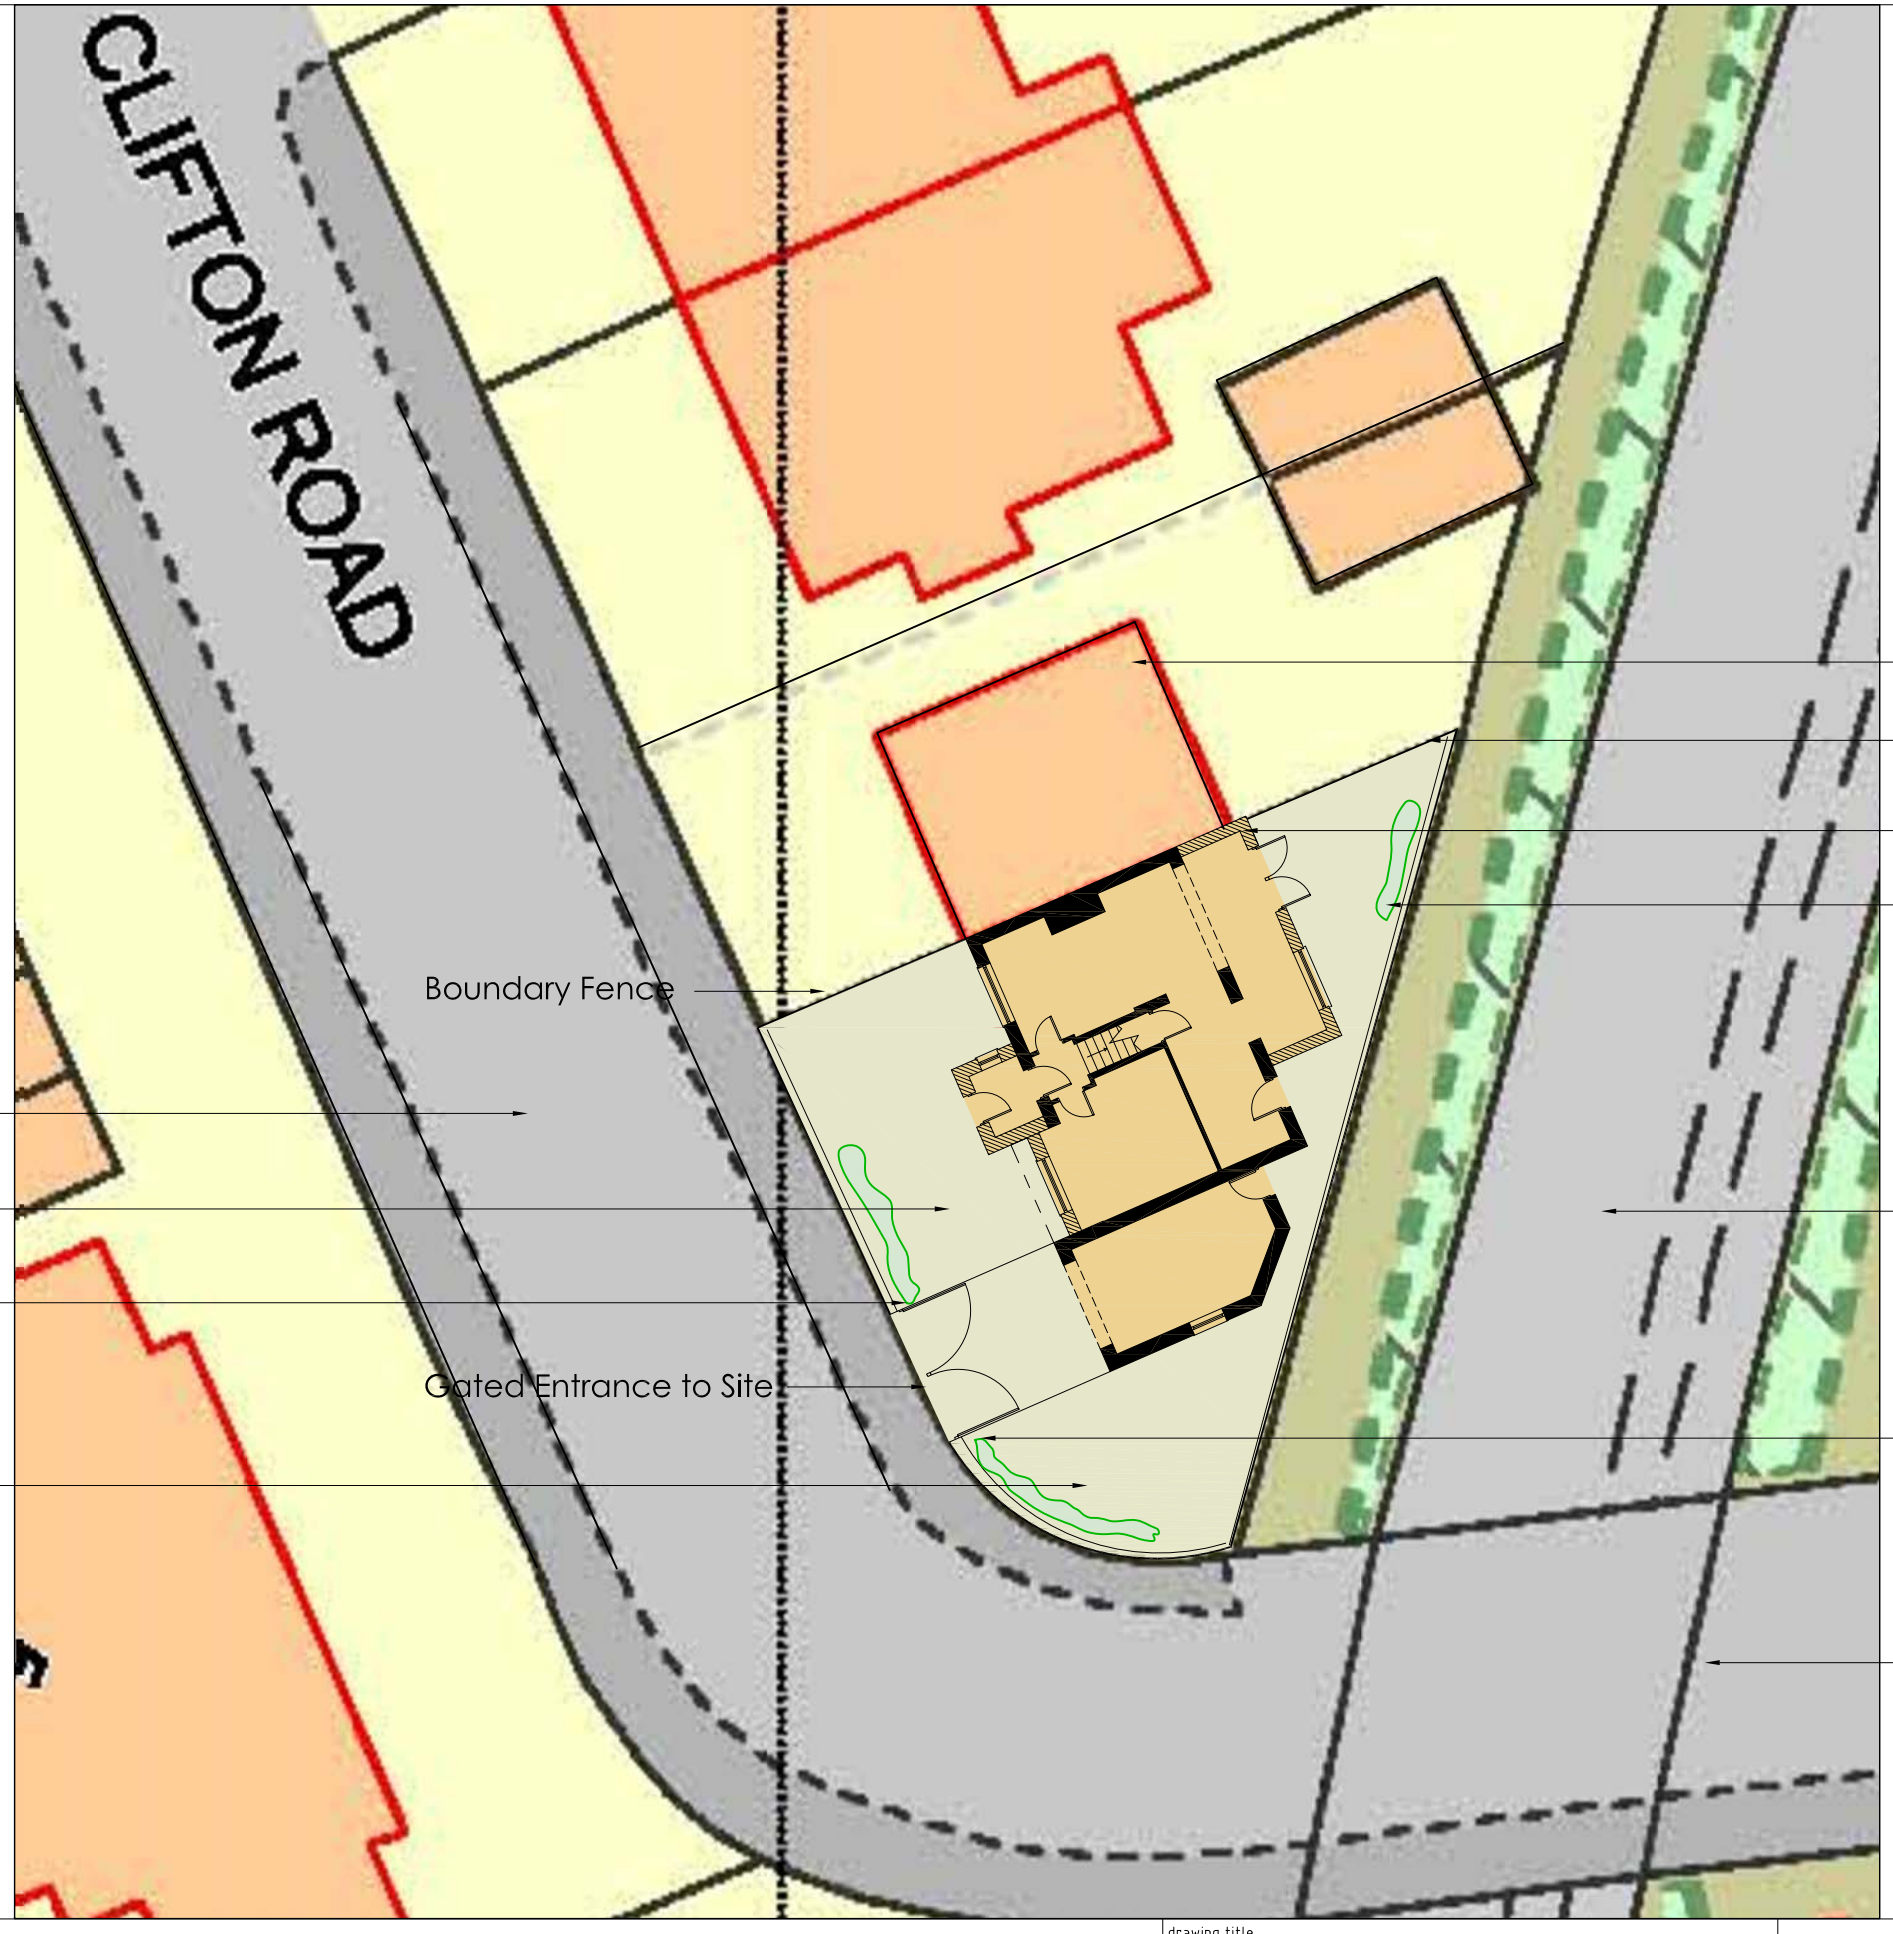

client
Mr & Mrs Trotter

project
Proposed Extension and Alterations, Buxton

drawing title
Site Plan

scale
1:200

date
April'13

A3

drawing number
1205-05

rev

Ryan Evans design

Tel: 07814 148 189
Email: info@ryanevansdesign.co.uk