


FIRST (PART)

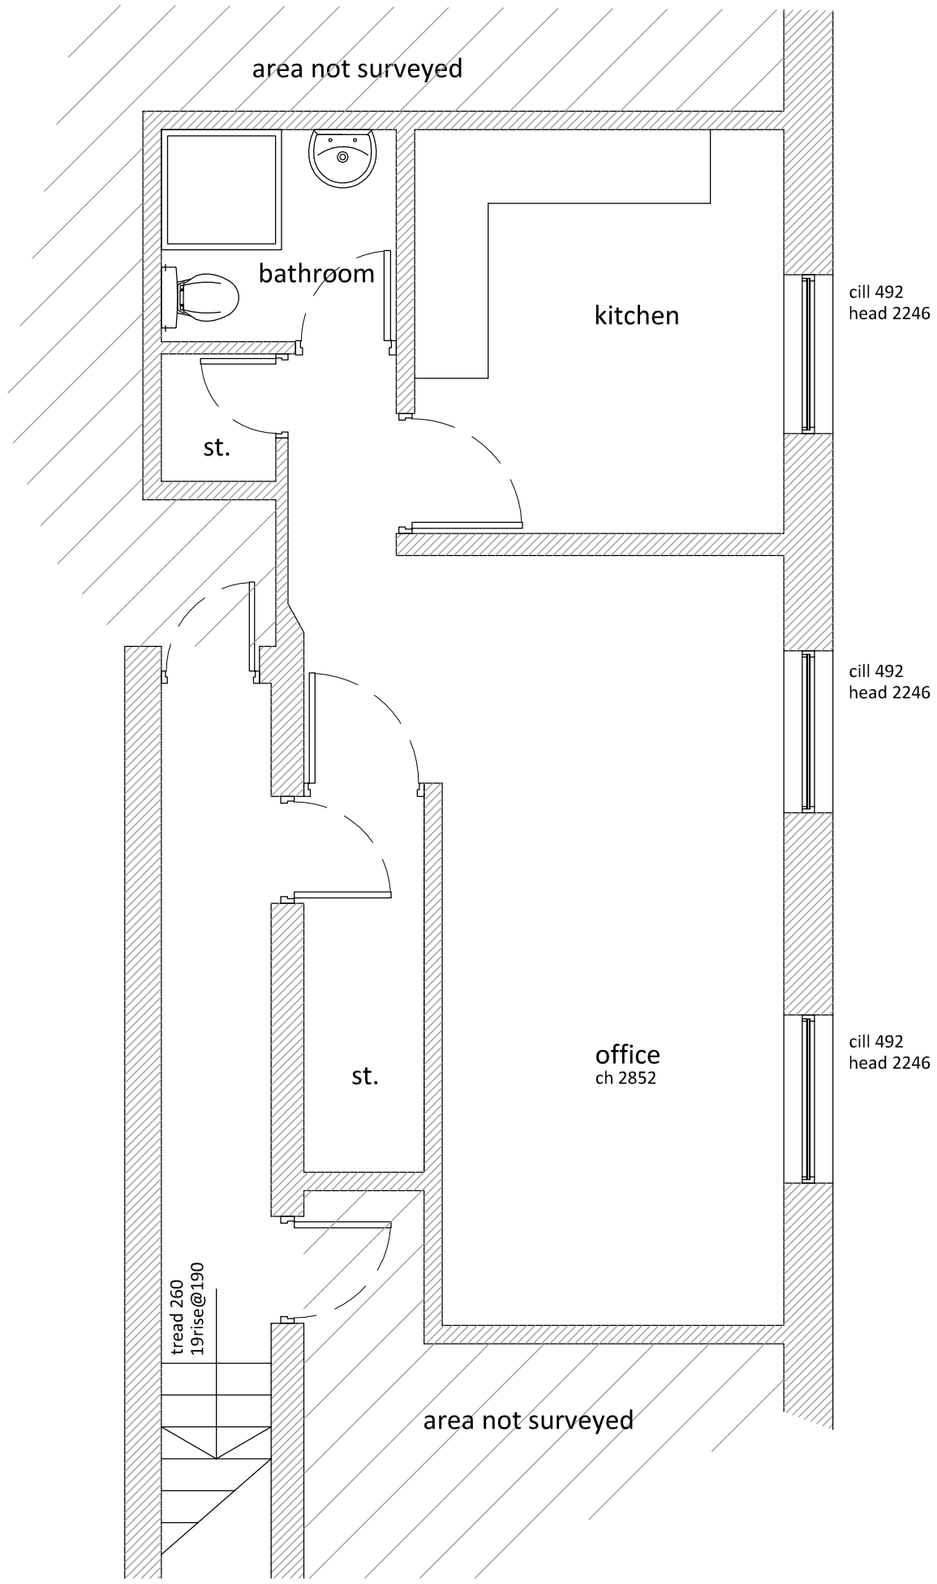


GROUND (PART)

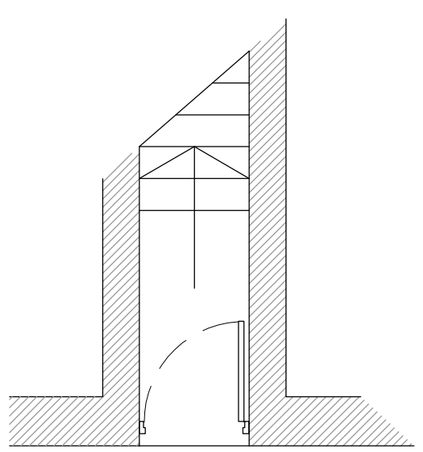

LOCATION PLAN 1:500

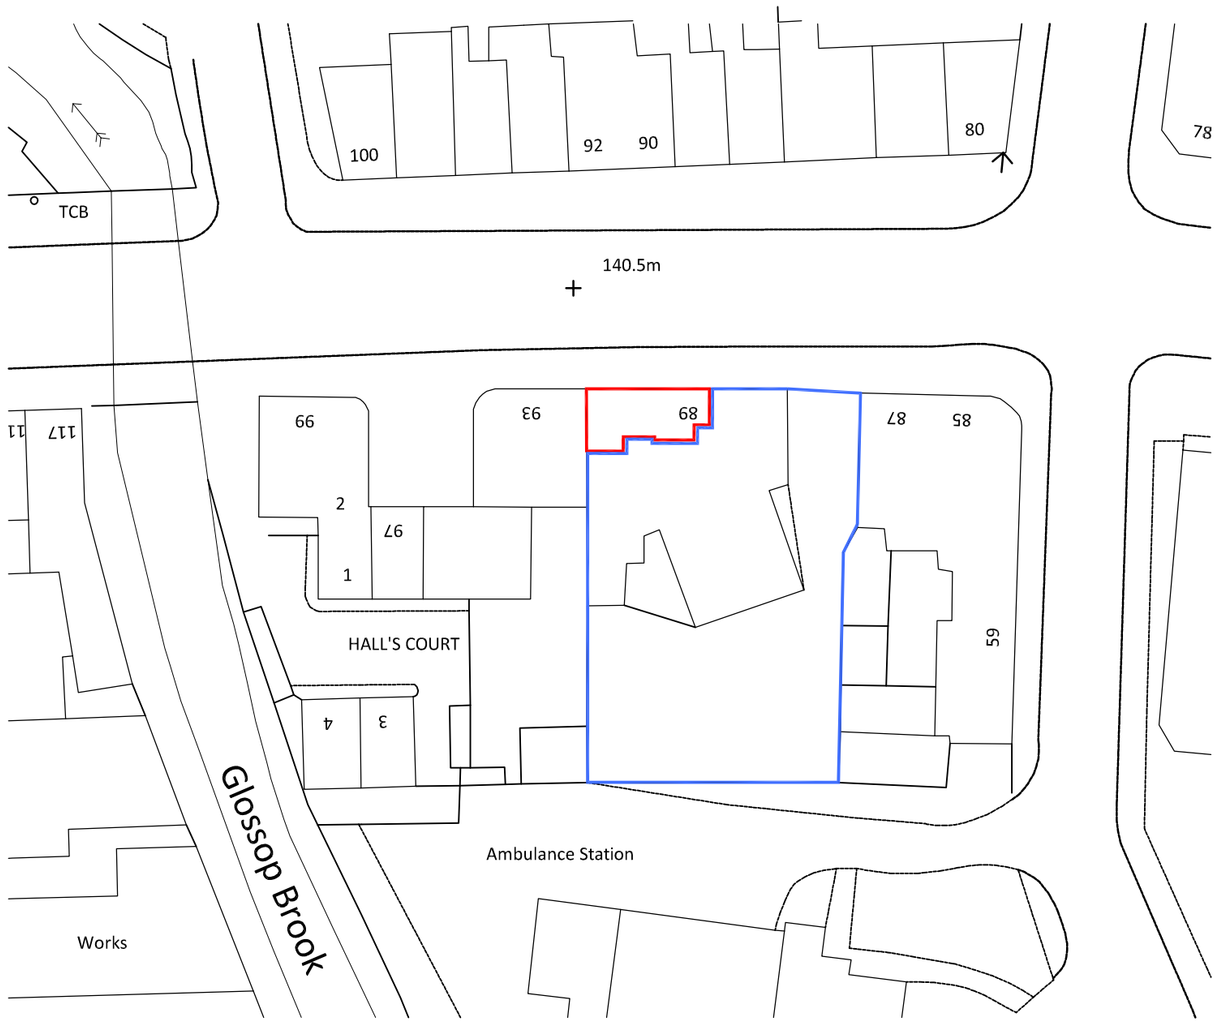

LOCATION PLAN 1:1250

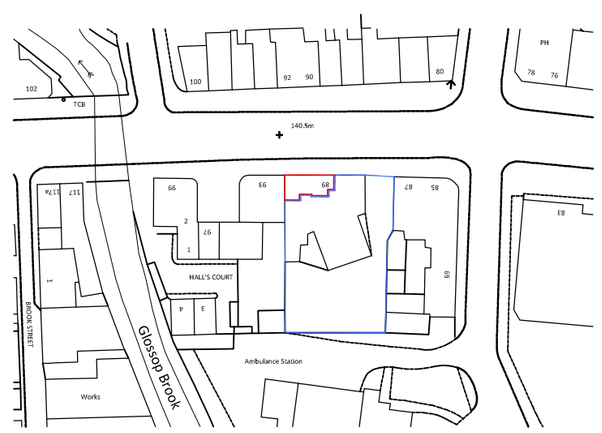

N

W E

S

Client	BAKER SOLICITORS
Project	89 High Street West Glossop Derbyshire EXISTING SURVEY (PART)
Ref.	J1013026
Scale @ A2	1 : 50
Date	Jan 2013
Drwg. No.	J1013026-01

stamford wing
chartered surveyors & building consultants