




FIRST (PART)

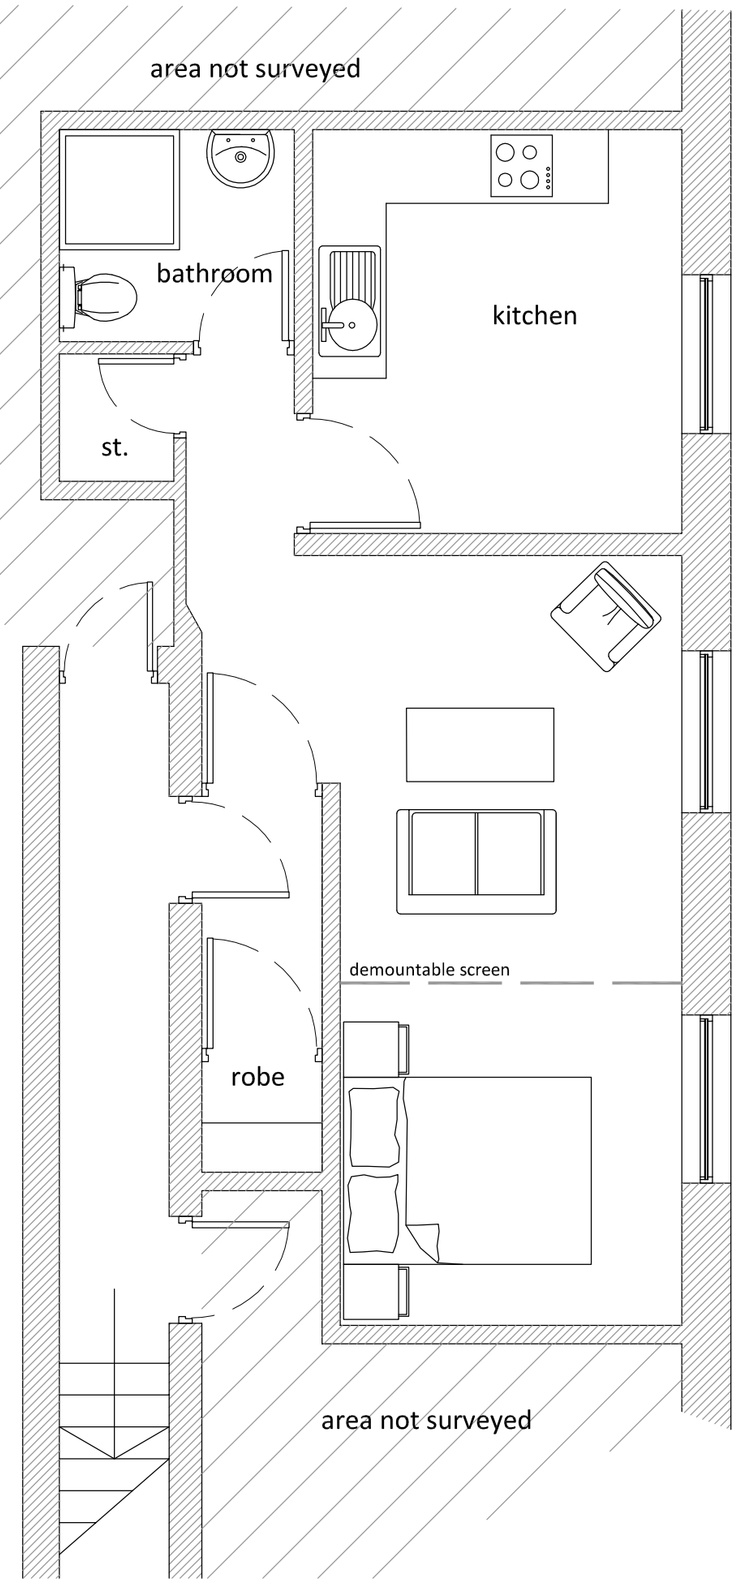

GROUND (PART)

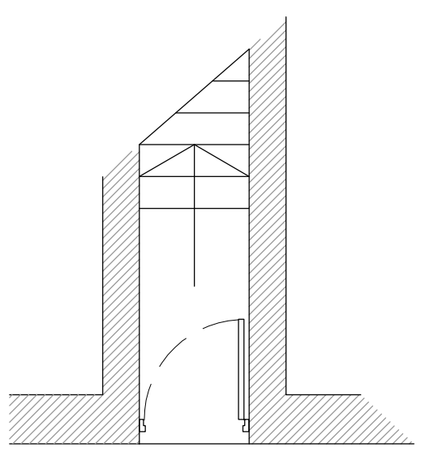

LOCATION PLAN 1:200

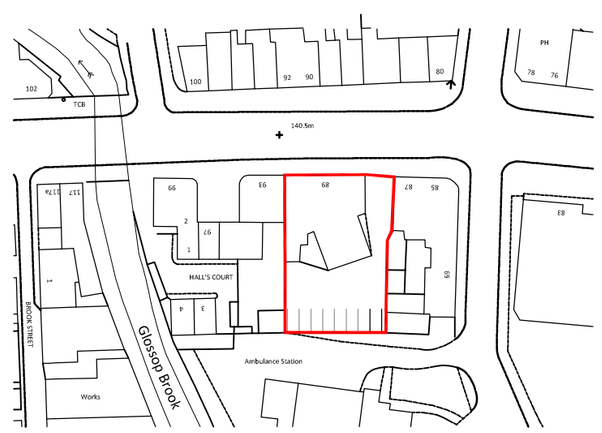

LOCATION PLAN 1:1250

stamford wing chartered surveyors & building consultants	Client BAKER SOLICITORS
Ref. J1013026	Project 89 High Street West Glossop Derbyshire PROPOSED LAYOUT
Scale @ A2 1 : 50	Date Jan 2013 Drwg. No J1013026-02a