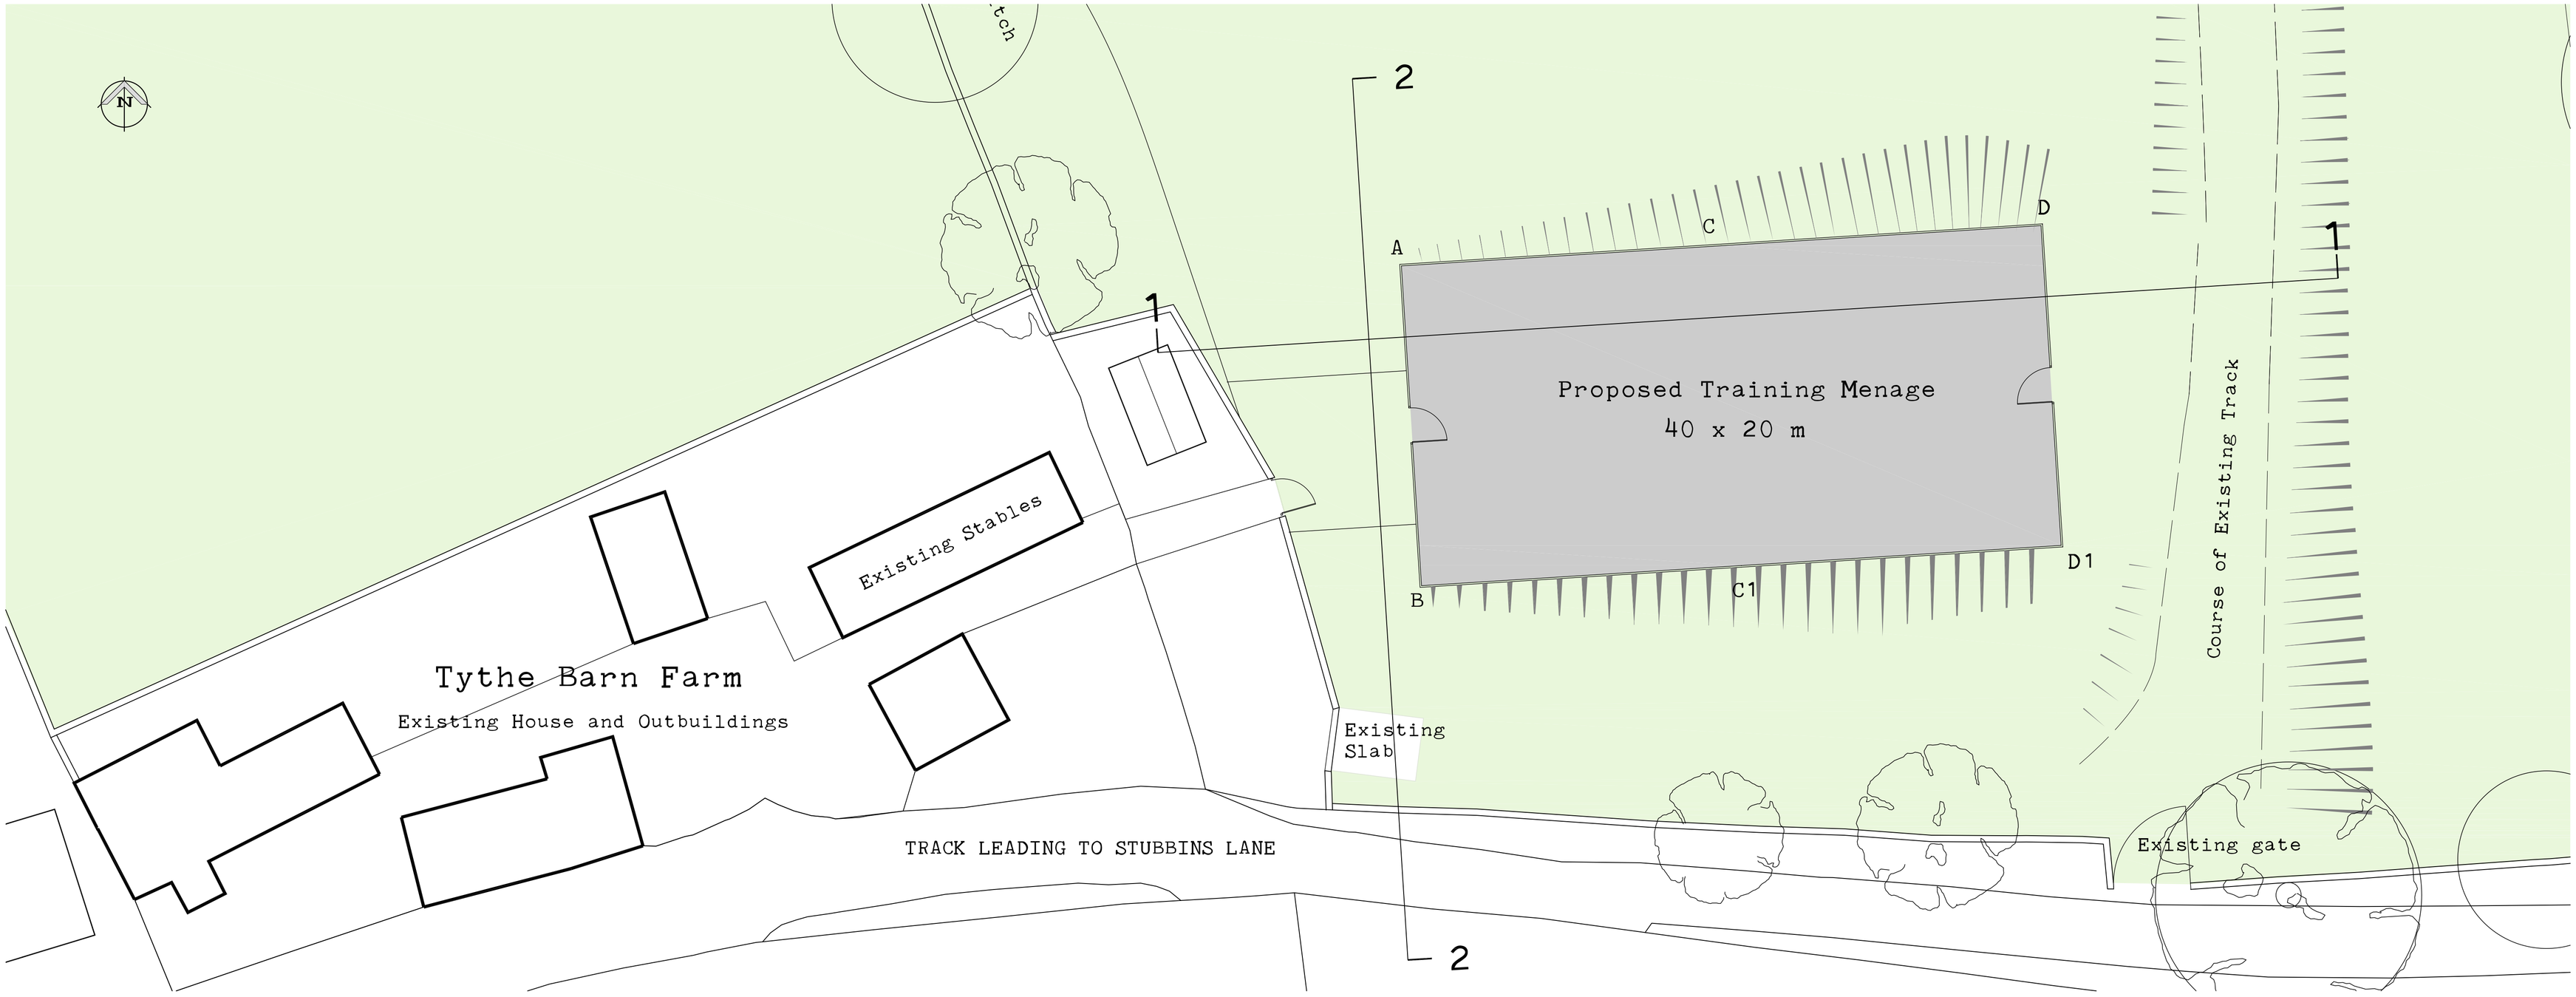

PROPOSED SITE PLAN 1:200 @A1

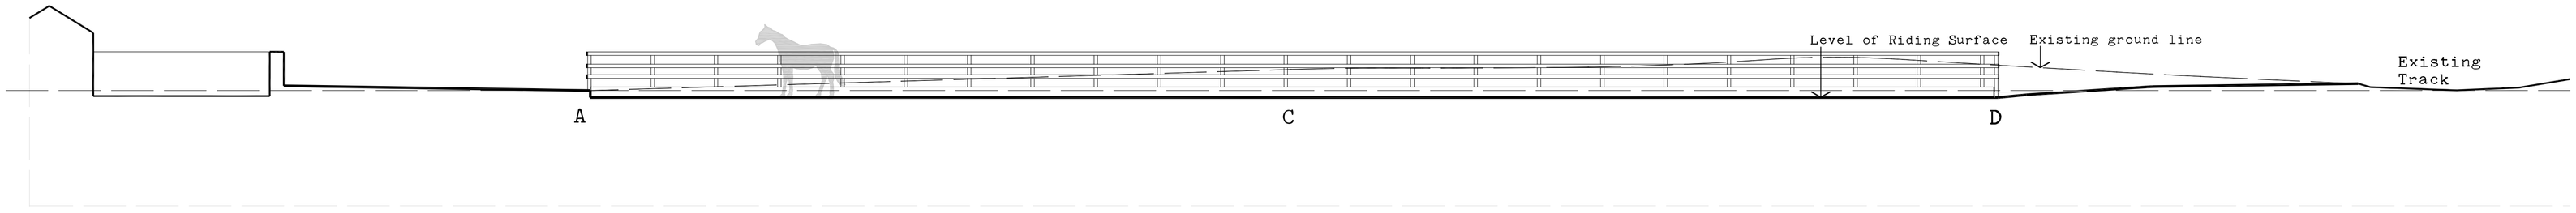

PROPOSED SECTION 1-1 1 : 100 @A1

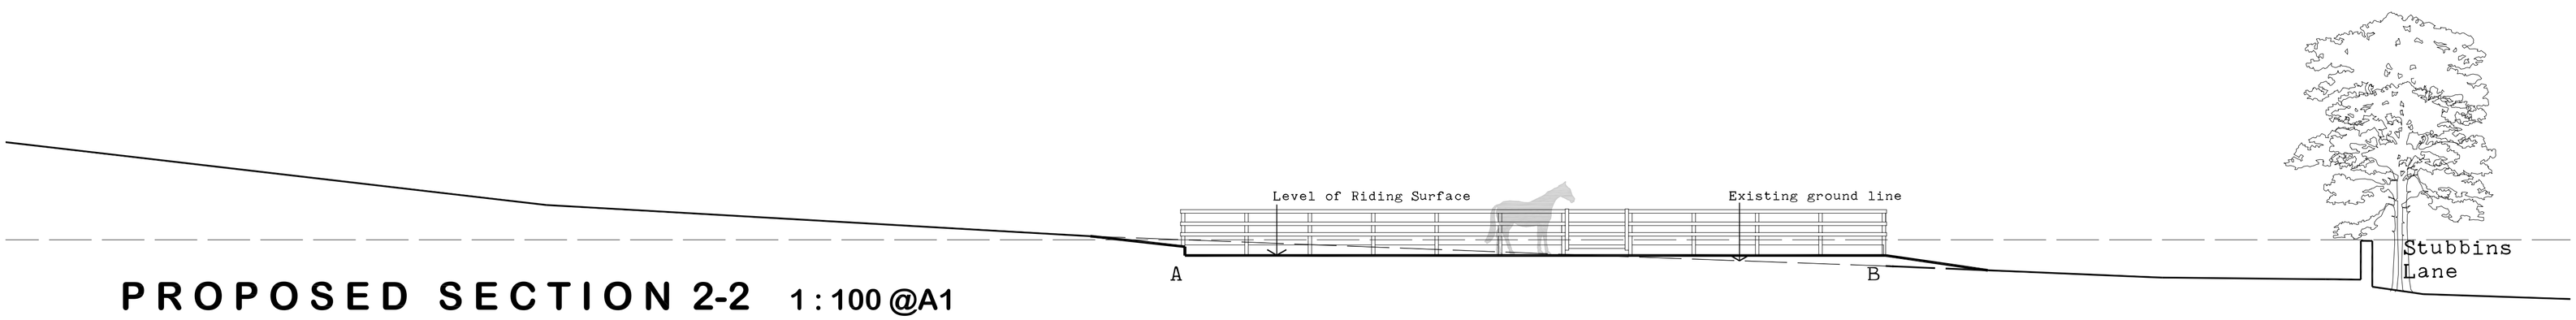

PROPOSED SECTION 2-2 1 : 100 @A1

Proposed Training Menage
Tythe Barn Farm
Stubbins Lane Chinley

Proposed Site Plan
Proposed Site Sections

Scale : as noted at A1

Dwg Number: 002

Date: 18 April 2013

Mark Holcroft (Dip. Arch) **Architect**
31 Buxton Road, Chinley, High Peak
SK23 6DJ 01663 751 396
mlholcroft@btinternet.com