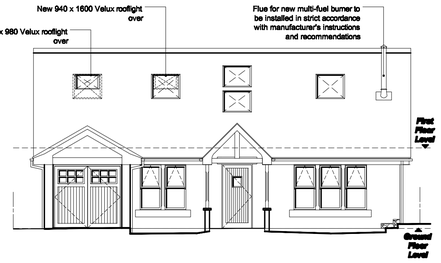
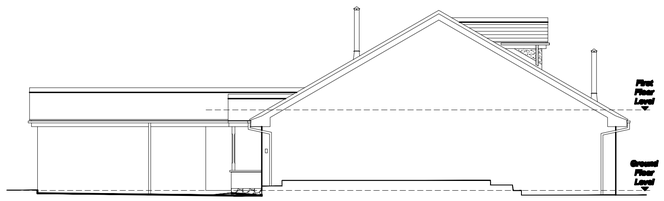
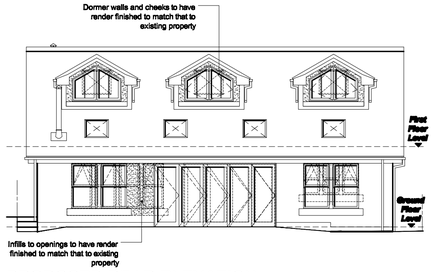
# 18A Long Lane, Charlesworth



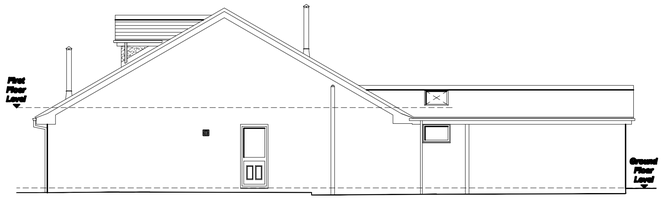

**PROPOSED FRONT ELEVATION** (Scale 1:100)



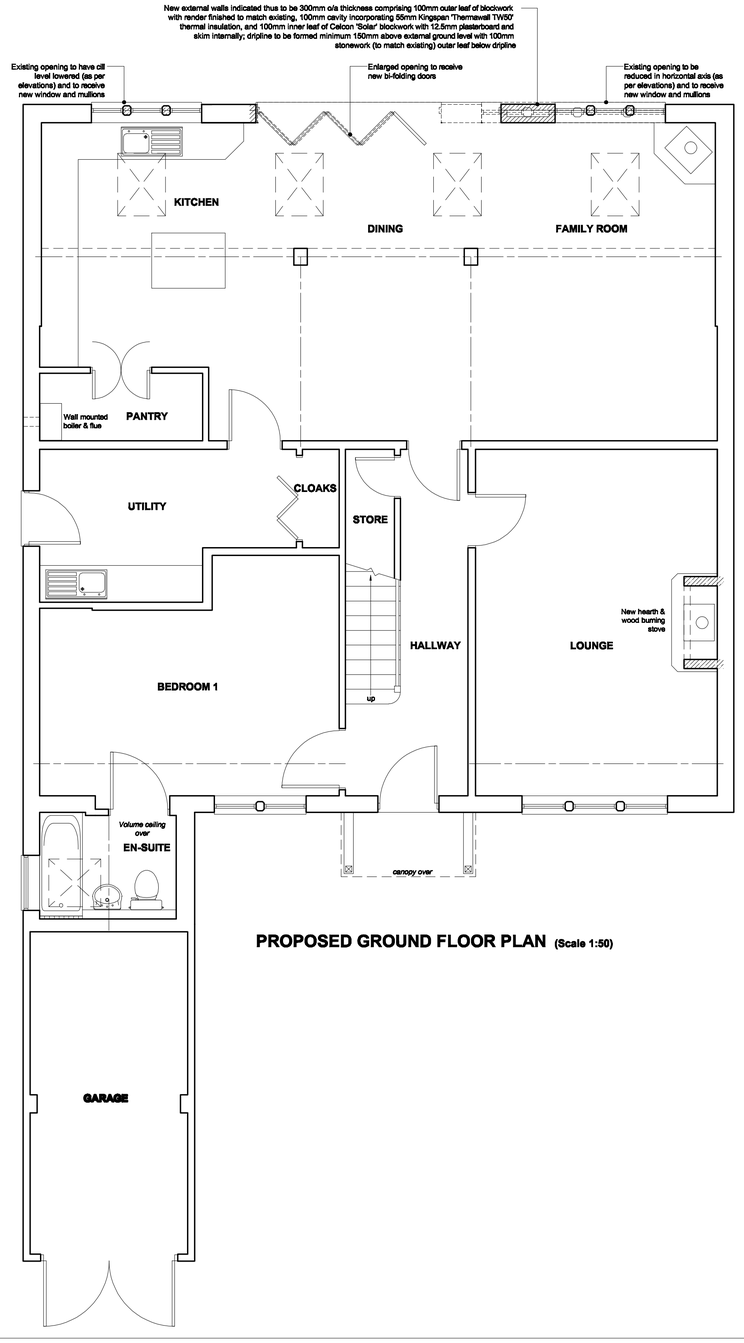

**PROPOSED SIDE ELEVATION** (Scale 1:100)



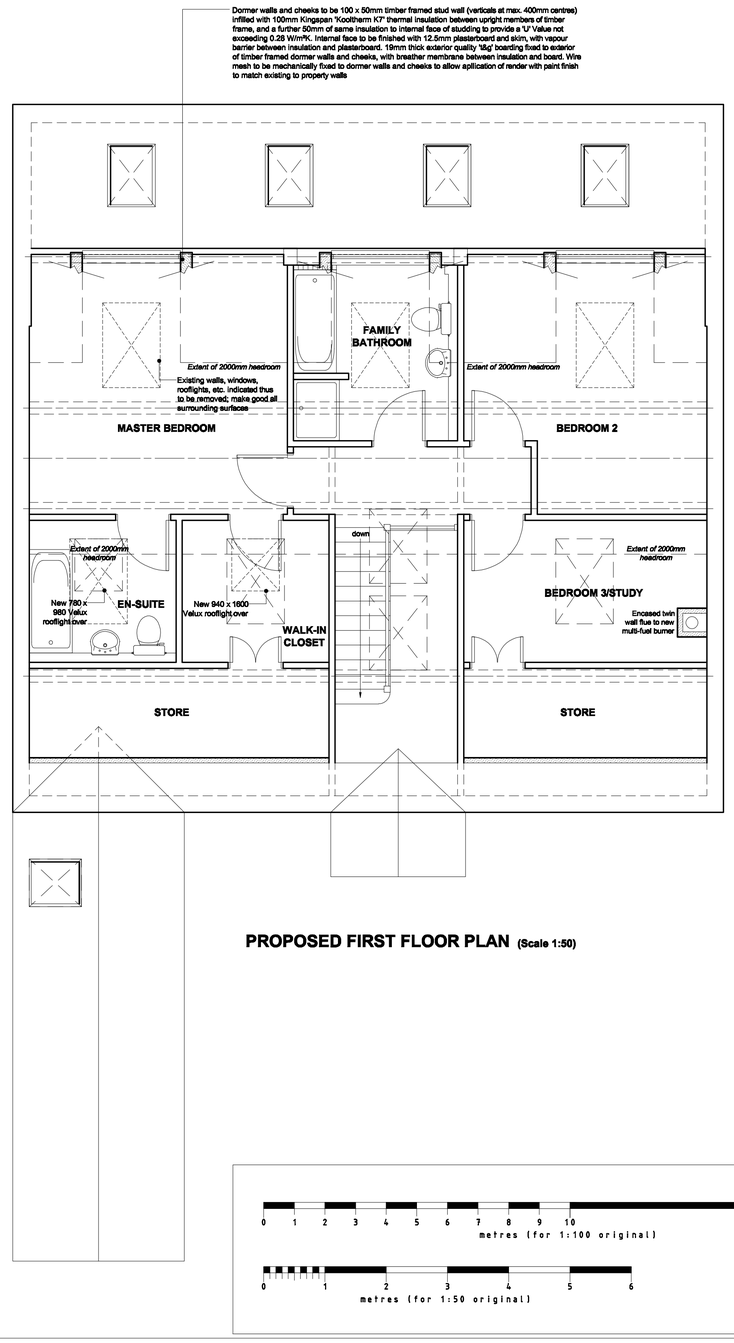

**PROPOSED REAR ELEVATION** (Scale 1:100)




**PROPOSED SIDE ELEVATION** (Scale 1:100)




**PROPOSED GROUND FLOOR PLAN** (Scale 1:50)




**PROPOSED FIRST FLOOR PLAN** (Scale 1:50)




**NOTES**

All dimensions are to be checked on site and any discrepancies referred to the designer prior to proceeding. Do not scale off this drawing . All levels are to be confirmed on site prior to proceeding with the work. All discrepancies between information shown on the drawing and the information shown on the specification are to be referred to the designer prior to proceeding with the works. All component sizes and references to be checked prior to the ordering of materials. Positions of existing drain runs and associated installations to be confirmed prior to proceeding and drains checked as necessary. All relevant boundary positions to be checked prior to proceeding. Any on site design changes must be reported to the designer and agreed with the relevant authority prior to proceeding. **Levels shown are related to an arbitrary datum and therefore not related to ordnance datum.**

| Revision | Date | Details |
|---|---|---|


ra grundy — *R.A.Grundy Architectural Services*
39, PARK ROAD, HADFIELD, GLOSSOP, DERBYSHIRE SK13 2AH
TEL.: 0774 591 3982 E-MAIL: ragrundy1@hotmail.co.uk


| | |
|---|---|
| Project: | Proposed Extension and Alterations at:<br>18A Long Lane,<br>Charlesworth<br>Glossop<br>Derbyshire |
| Client: | Mr and Mrs Yates |
| Drawing Title: | PROPOSED PLANS & ELEVATIONS |
| Drawn by: R.G. | Date: 14th April 2013 |
| Drawing No.: 1212P.11<br>Revision: | Scale: As shown @ A1 |