

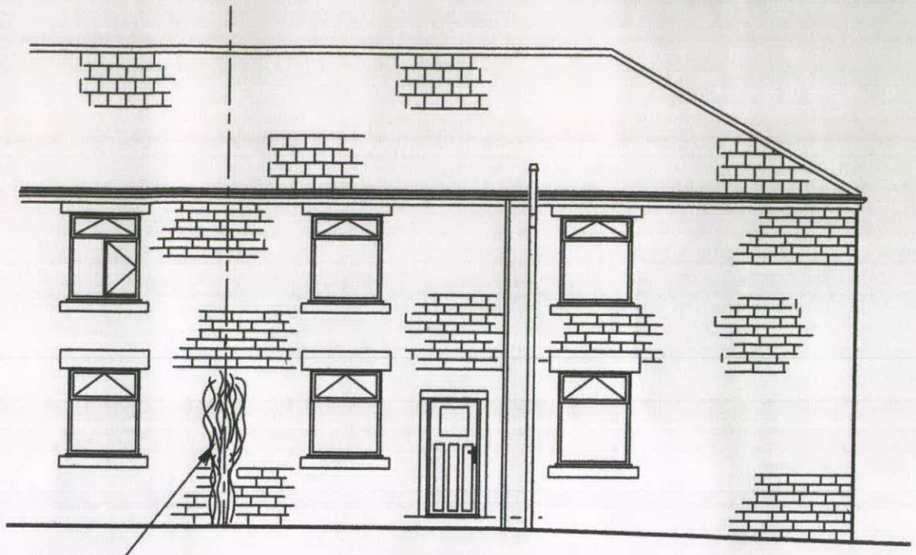


Existing side elevation


shrubs on boundary edge
between no 95 & 89

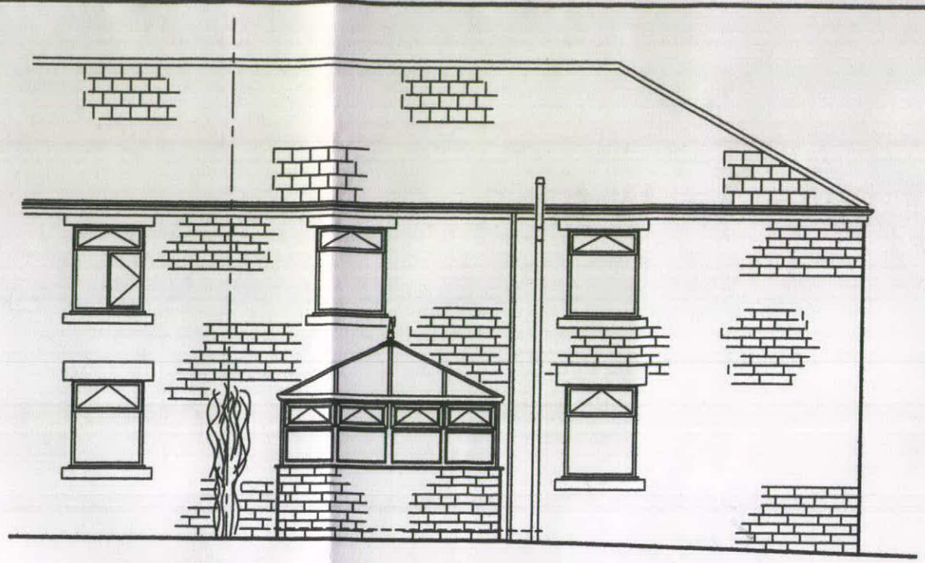


Proposed side elevation

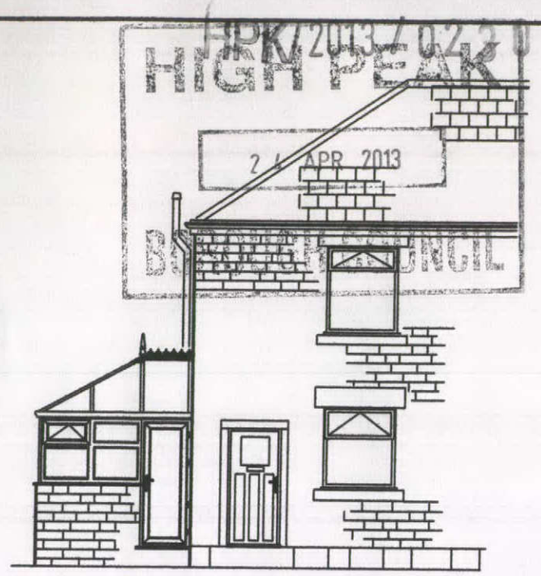


Proposed front elevation

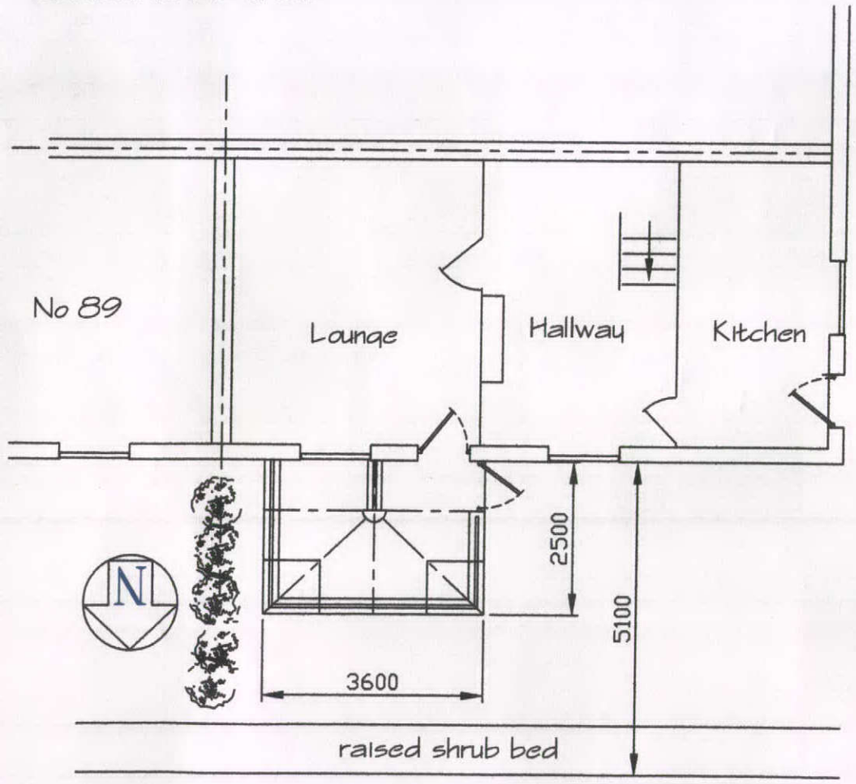


Proposed ground floor plan

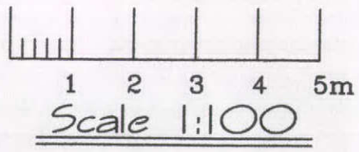

Scale 1:100

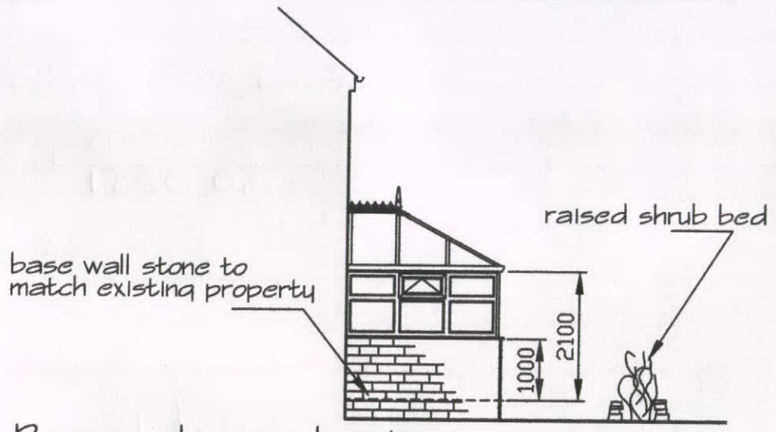

Proposed rear elevation

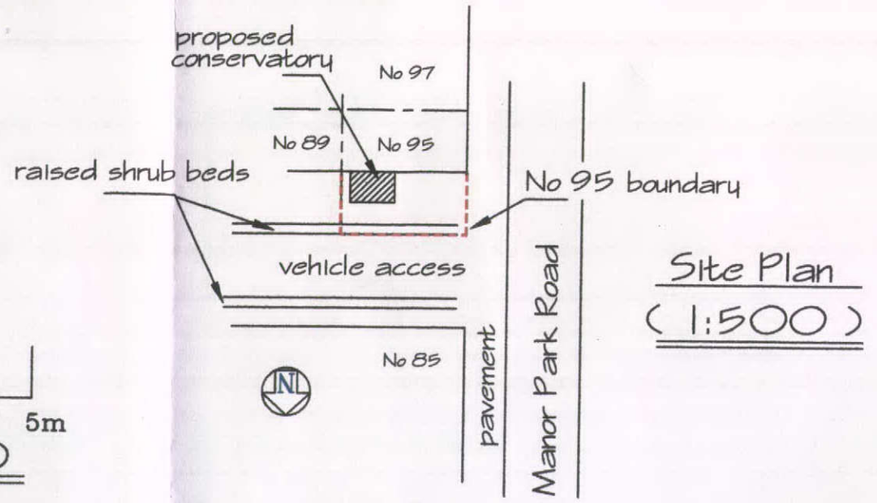

Site Plan
(1:500)

WINDOW & CONSERVATORY OPTIONS

Options House
Peakdale Road
Glossop
SK13-6LQ

Client
Mr A. Graham
95 Manor Park Road
Glossop
SK13 7SH

Scale 1:100, 1:500

Date 24/04/13 | Drawn-*E.Ogden*

Drawing title
Proposed side
Conservatory