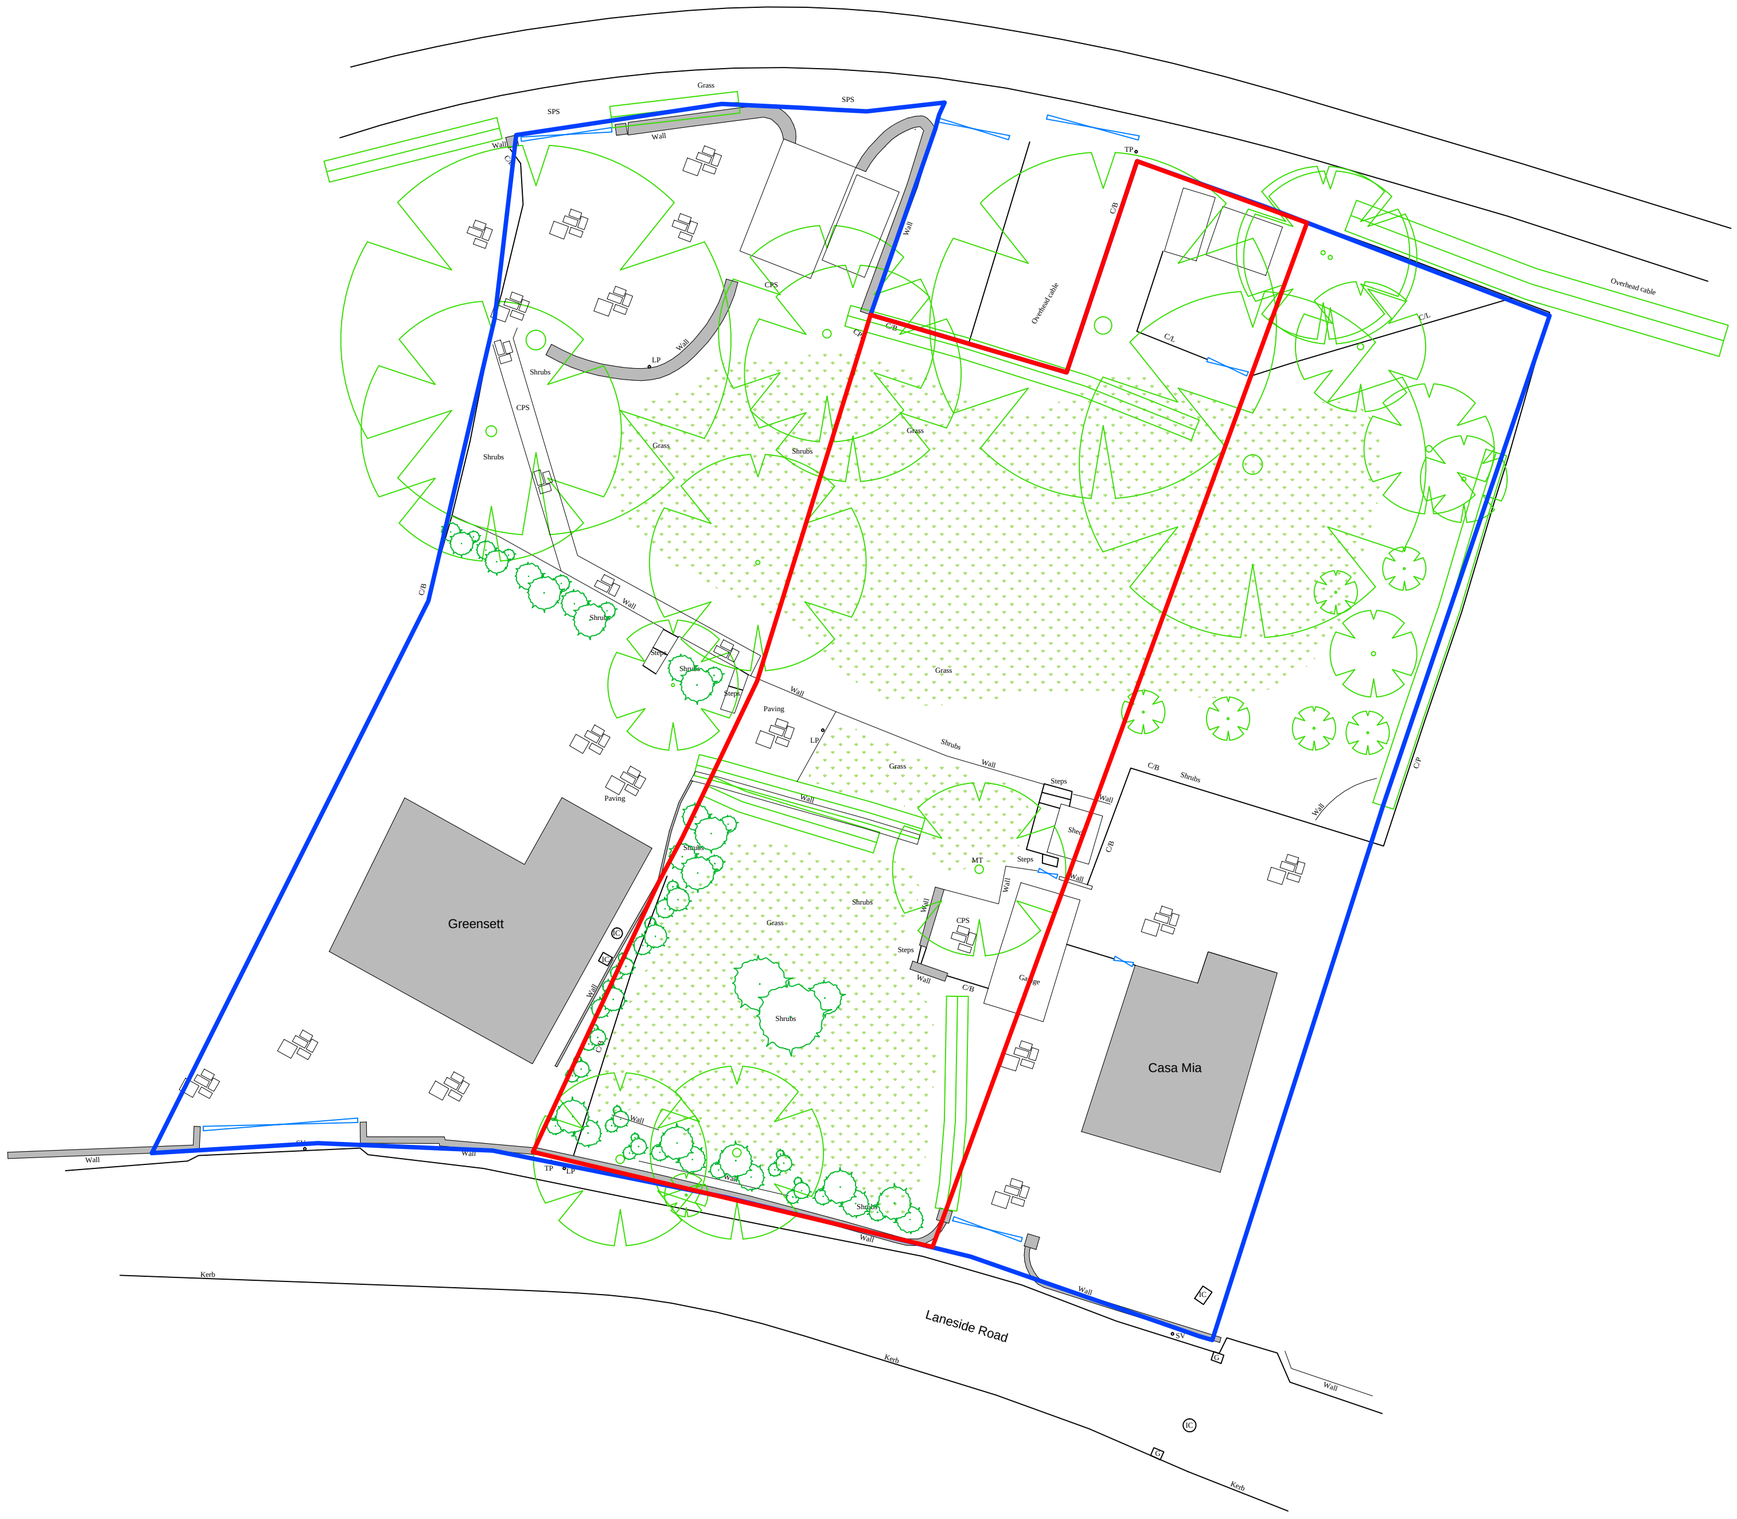
Grass
SPS
SPS
Wall
Wall
C/L
TP
C/B
Wall
Overhead cable
C/L
C/L
C/L