Elevations

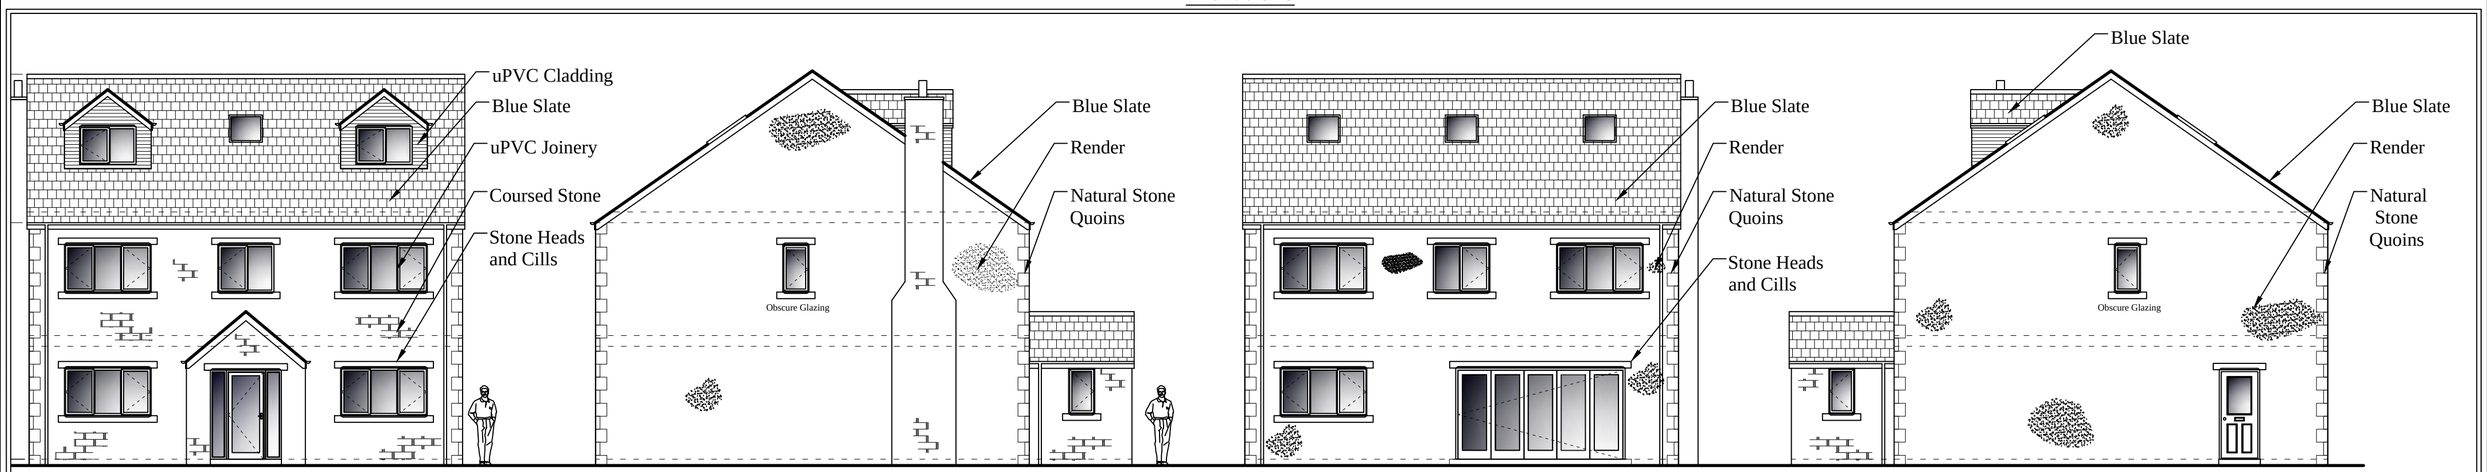

Front (South) | Side (West) | Rear (North) | Side (East)

Floorplans

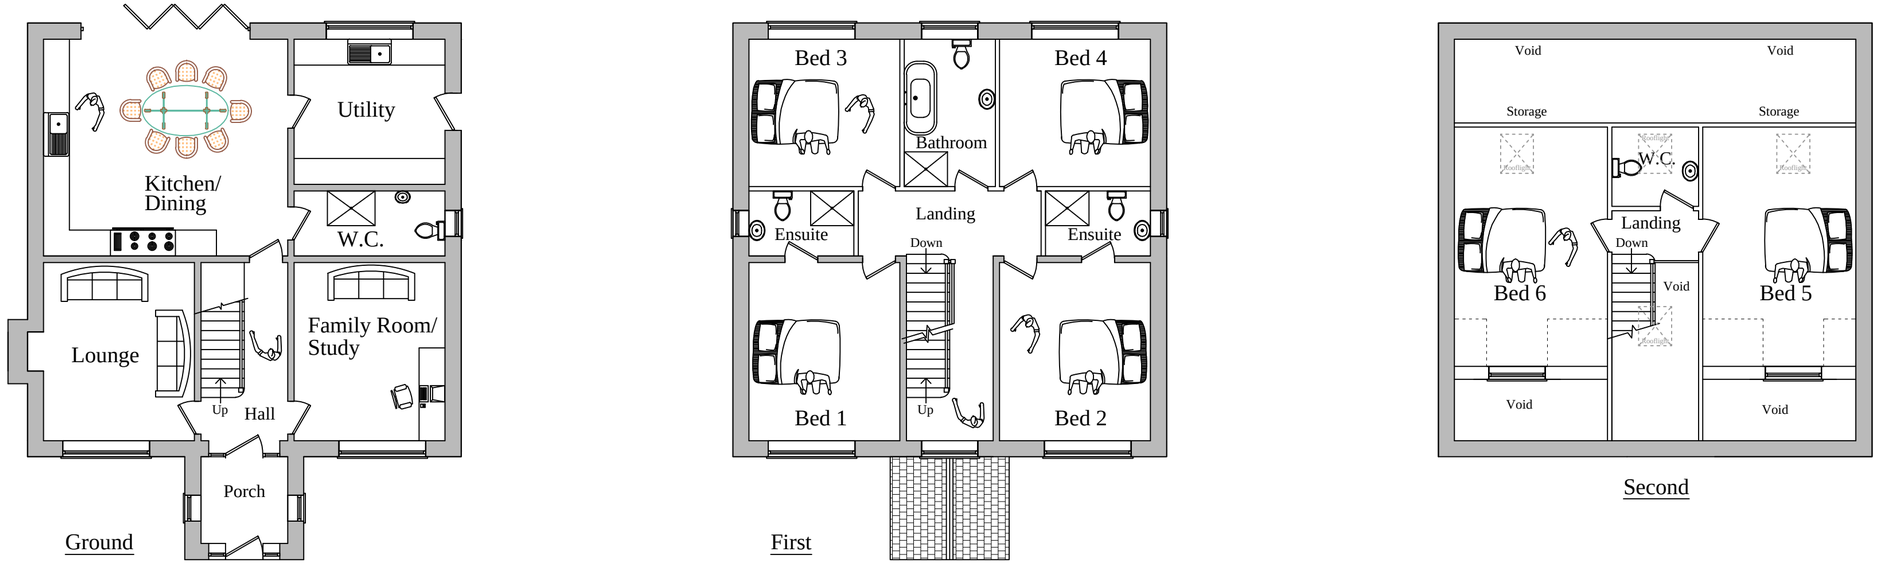

Ground | First | Second

Planning

This drawing is the Copyright of SJ Design Limited.
All dimensions must be checked on site and not scaled from this drawing.
All materials and workmanship are to be in accordance with prevailing British Standards, Codes of Practice, Building Regulations, manufacturers and federation recommendations and all to the complete satisfaction of SJ Design Limited.

SJ DESIGN LTD

Building Design & Surveying Consultants
The Old Co-Op Building, Church Street, Hayfield, High Peak SK22 2JE
Tel:01663 742903 Fax:01663 751247
Mobile: 07984 007 087 Email: info@sjdesign.net
www.sjdesign.net

Client
Mr Gareth Hardy

Job Title
Proposed new dwelling at
Greensett
Laneside Road
New Mills
SK22 4LU

Drawing Title
Floorplans and elevations as proposed

Scale
1:100; @A2 unless stated

Date
April 2013

Drawn by
SJ

Drawing No.
200

Rev.