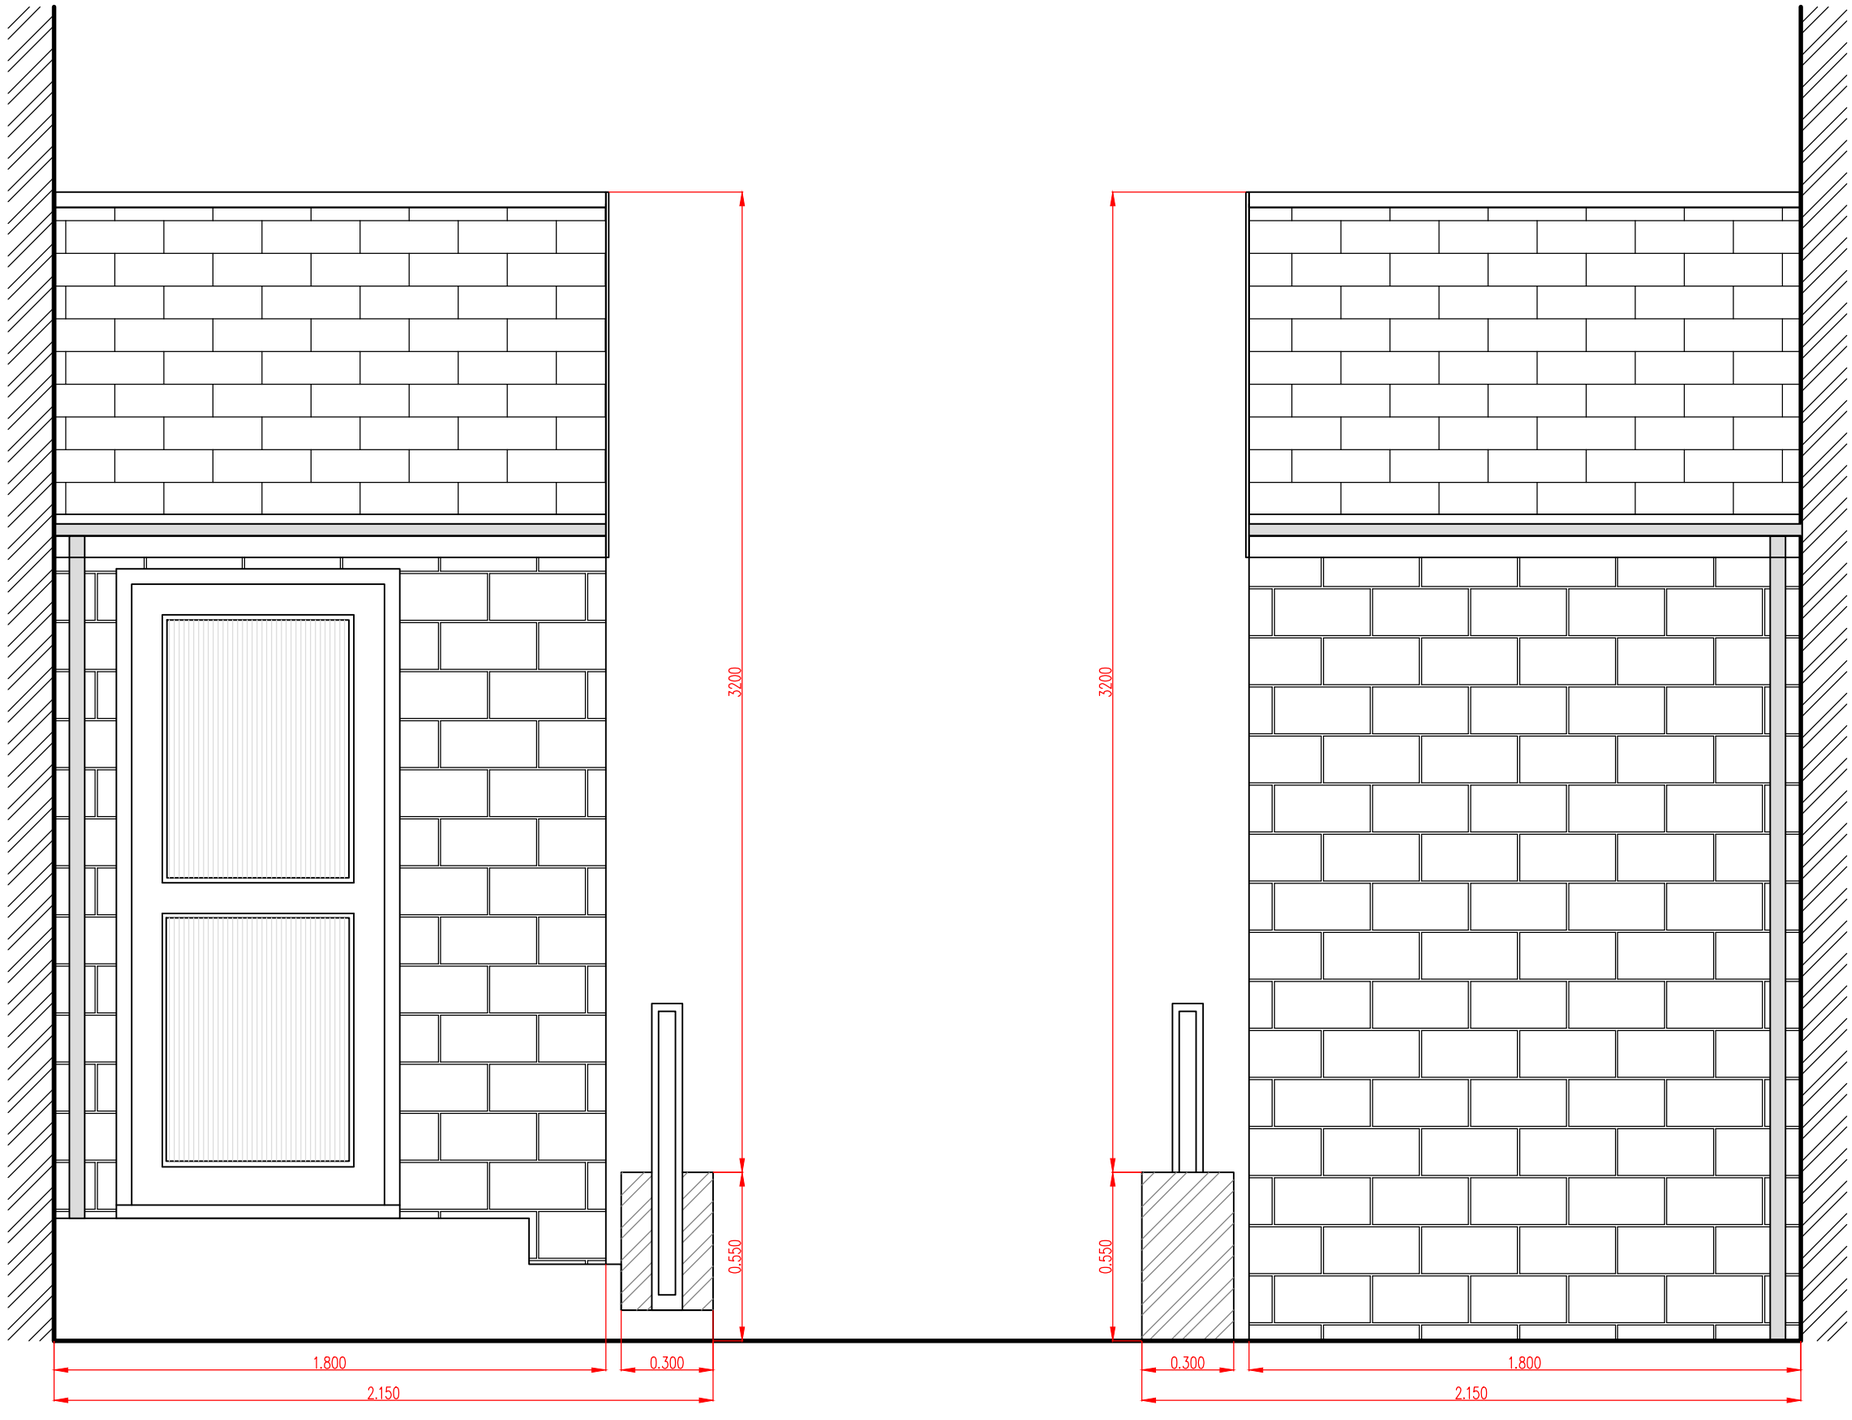

Client	PAULA & TONY WYNTERS	Scale	1/50 @ A3	Date	18.03.13	Doc Sheet No.	
Job Title	25 STATION ROAD, DOVE HOLES, SK17 8DH	Drawn By	DR	Checked		Approved	
Drawing Title	ELEVATIONS THROUGH PORCH	Job No.		Drg. No.			Rev.

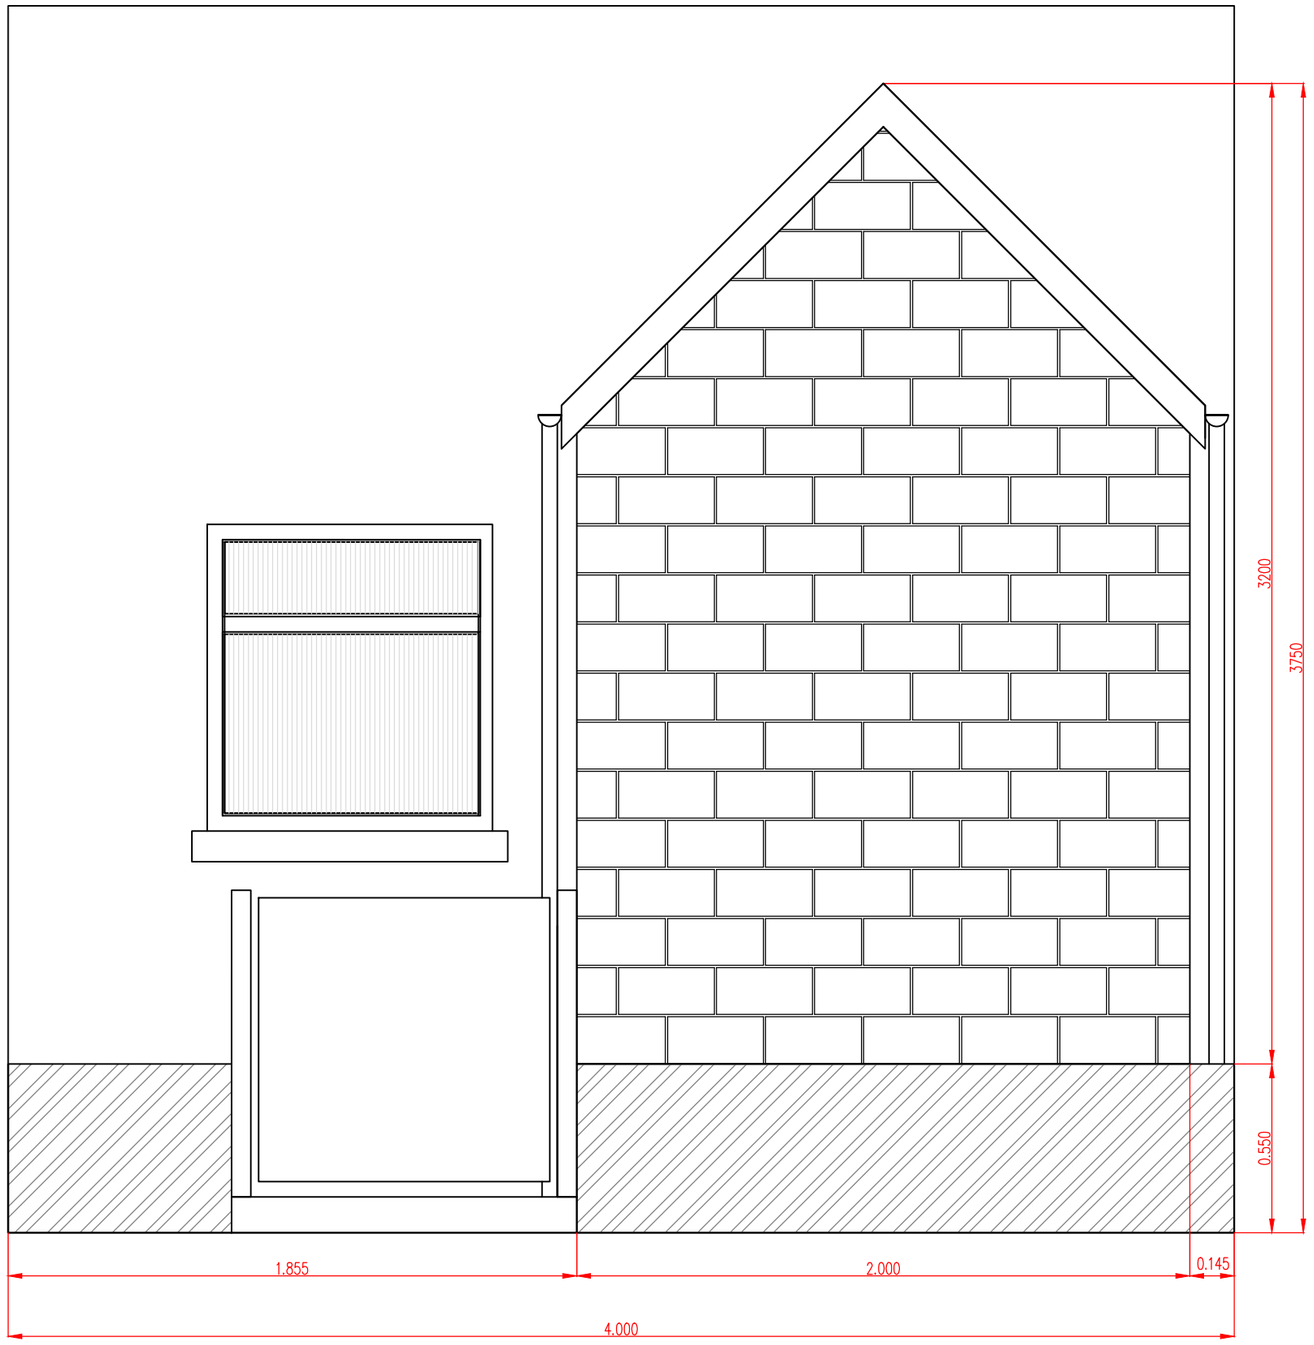

Client	PAULA & TONY WYNTERS	Scale	1/50 @ A3	Date	18.03.13	Doc Sheet No.	
Job Title	25 STATION ROAD, DOVE HOLES, SK17 8DH	Drawn By	DR	Checked		Approved	
Drawing Title	PROPERTY FRONT ELEVATION	Job No.		Drg. No.		Rev.	

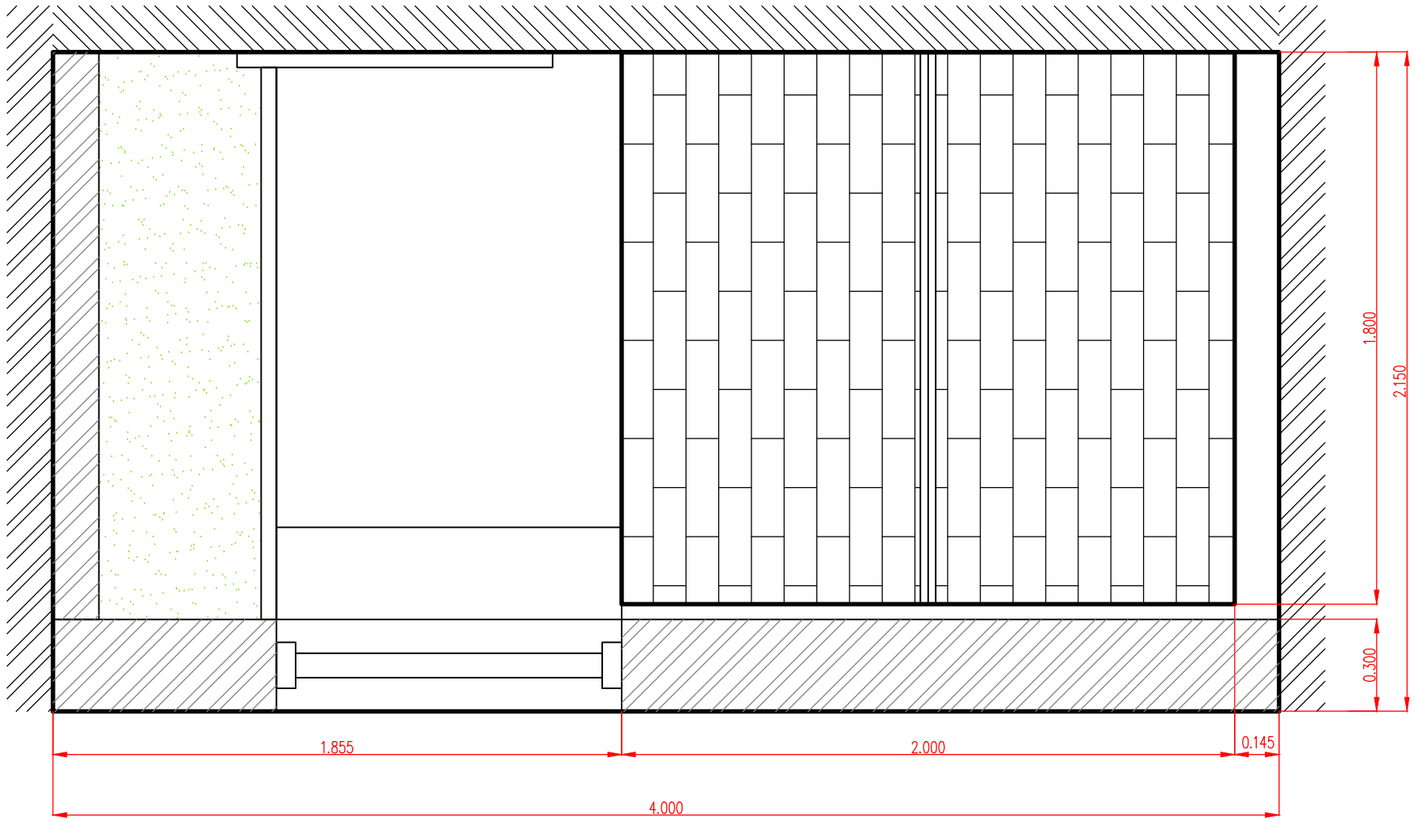
1.800
2.150
0.300
1.855
2.000
0.145
4.000