ALL DIMENSIONS SHOWN ARE IN METERS.

HPK/2013/0209
HIGH PEAK
29 APR 2013
BOROUGH COUNCIL

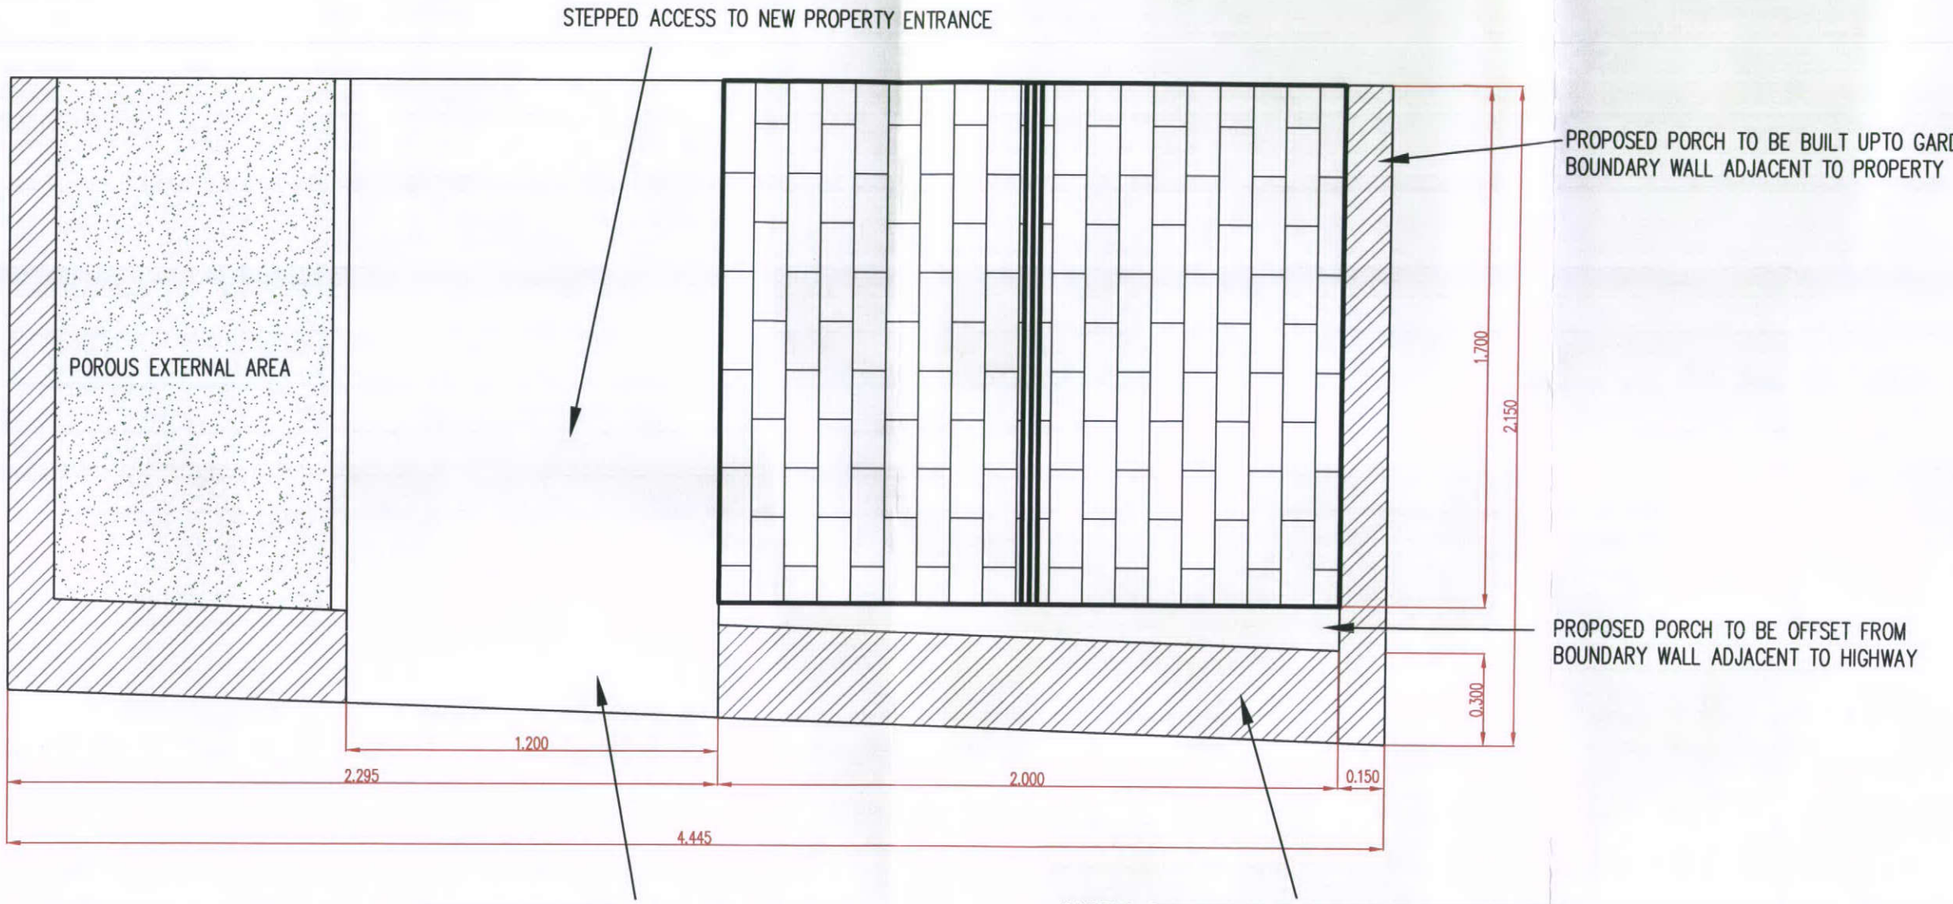

Client	PAULA & TONY WYNTERS	Scale	1/50 @ A3	Date	18.03.13	Doc Sheet No.
Job Title	25 STATION ROAD, DOVE HOLES, SK17 8DH	Drawn By	DR	Checked		Approved
Drawing Title	PLAN VIEW WITH DIMENSIONS	Job No.		Drg. No.	105	Rev.