2013/0156 HPK/2013/0156

62 SCOLAWS STREET

HIGH PEAK
1 MAY 2013
BOROUGH COUNCIL

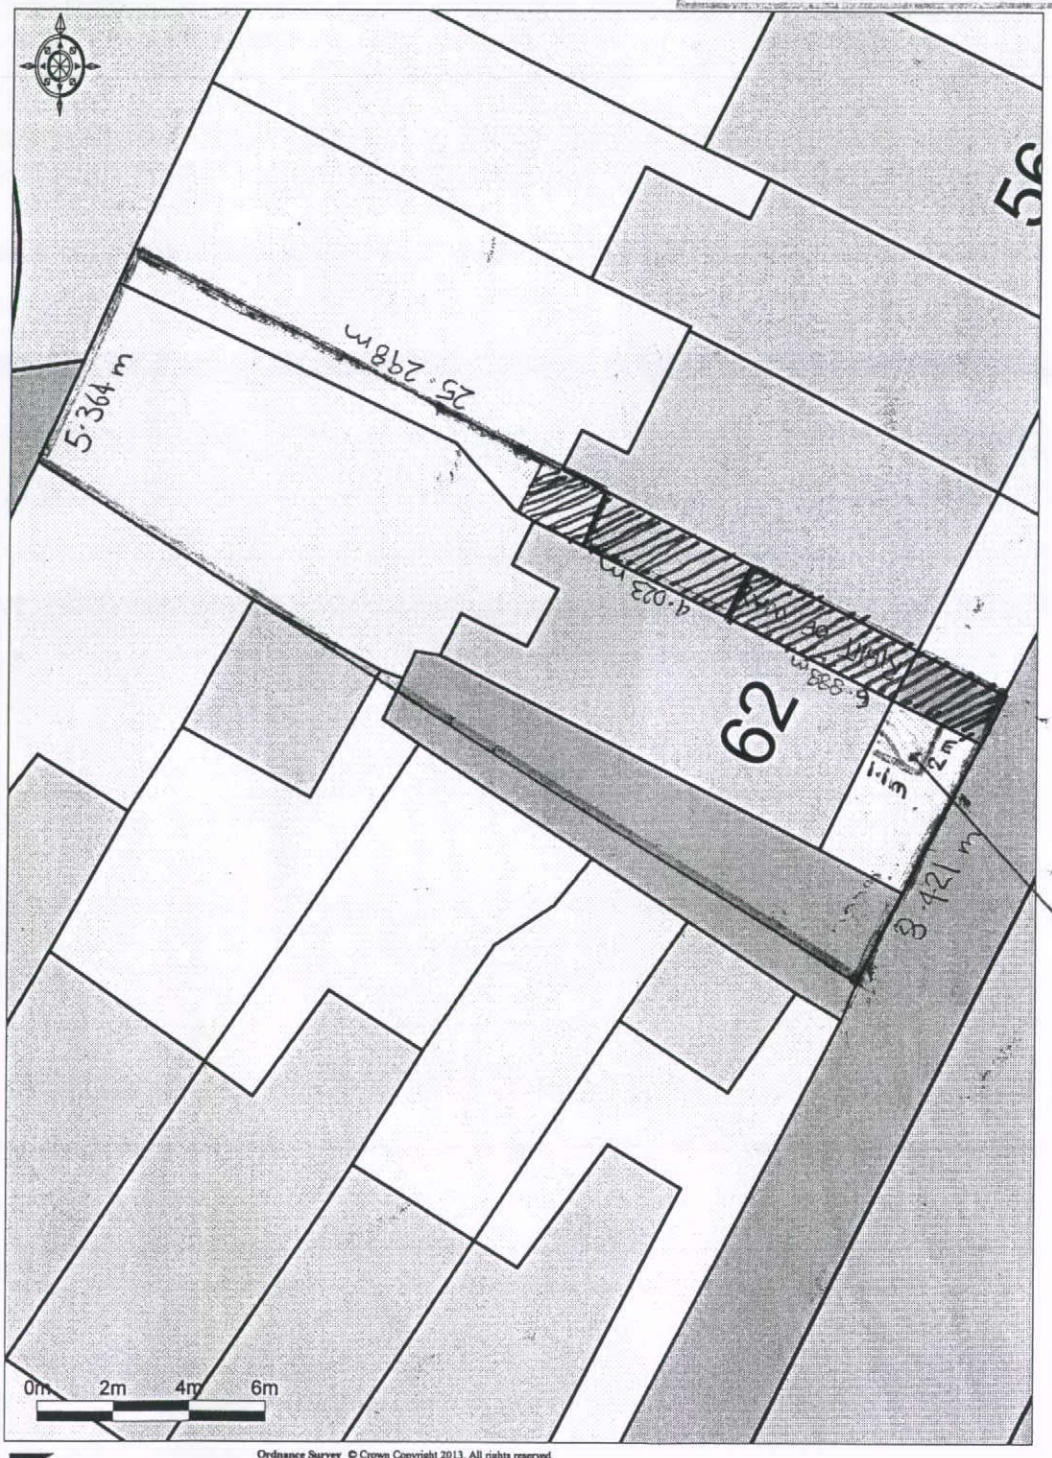

Proposed Development
Front Porch

Promap®
Ordnance Survey © Crown Copyright 2013. All rights reserved.
Licence number 100020449. Plotted Scale - 1:200