

HPK/2013/0229
HIGH PEAK
1 MAY 2013
BOROUGH COUNCIL

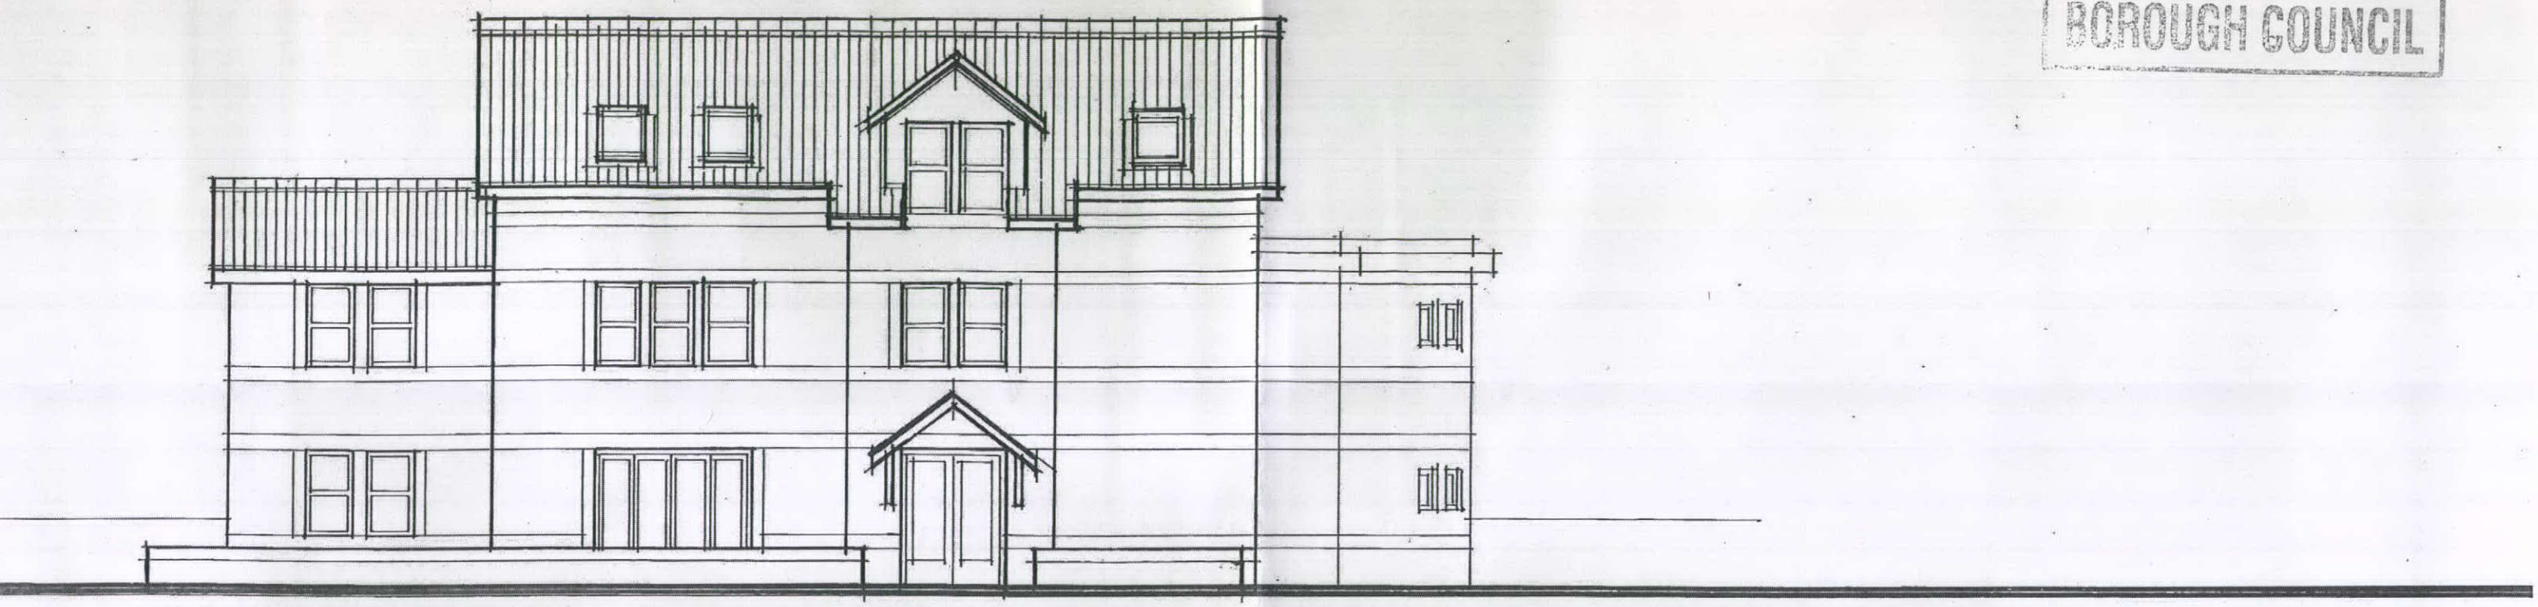

FRONT ELEVATION (East)

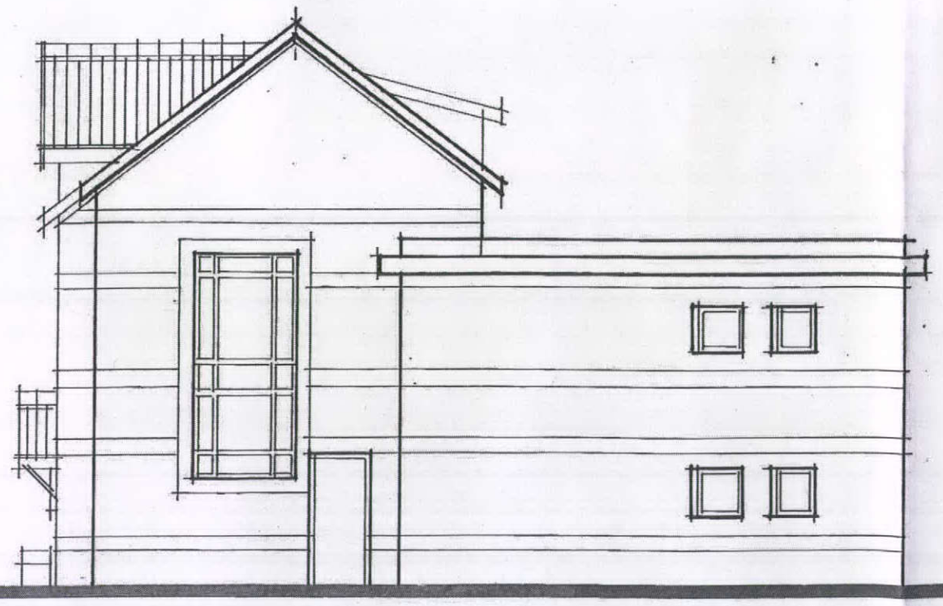

SIDE ELEVATION (North)

2 4 6m

Client	**B Galley Esq**
Job Title	**Proposed Wine Bar, Whaley Bridge**
Drawing	**ELEVATIONS Sheet 1**

RISHWORTH DESIGN ASSOCIATES
7-11a Worrall Street Edgeley Stockport SK3 9BE
0161 968 1860

Date : April 2013	Drawn by :
Scale : 1:100	
Drawing No : 13.06.P104	