HPK/2013/0145
HIGH PEAK
13 MAR 2013
BOROUGH COUNCIL

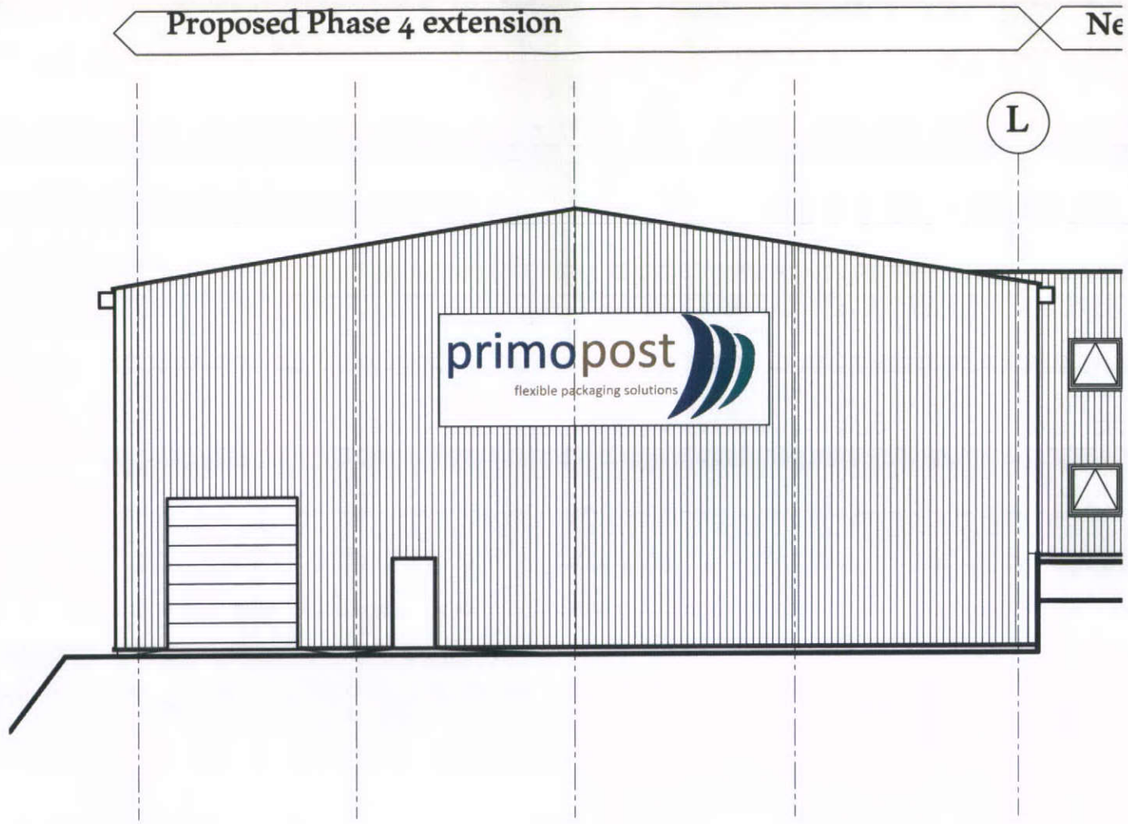

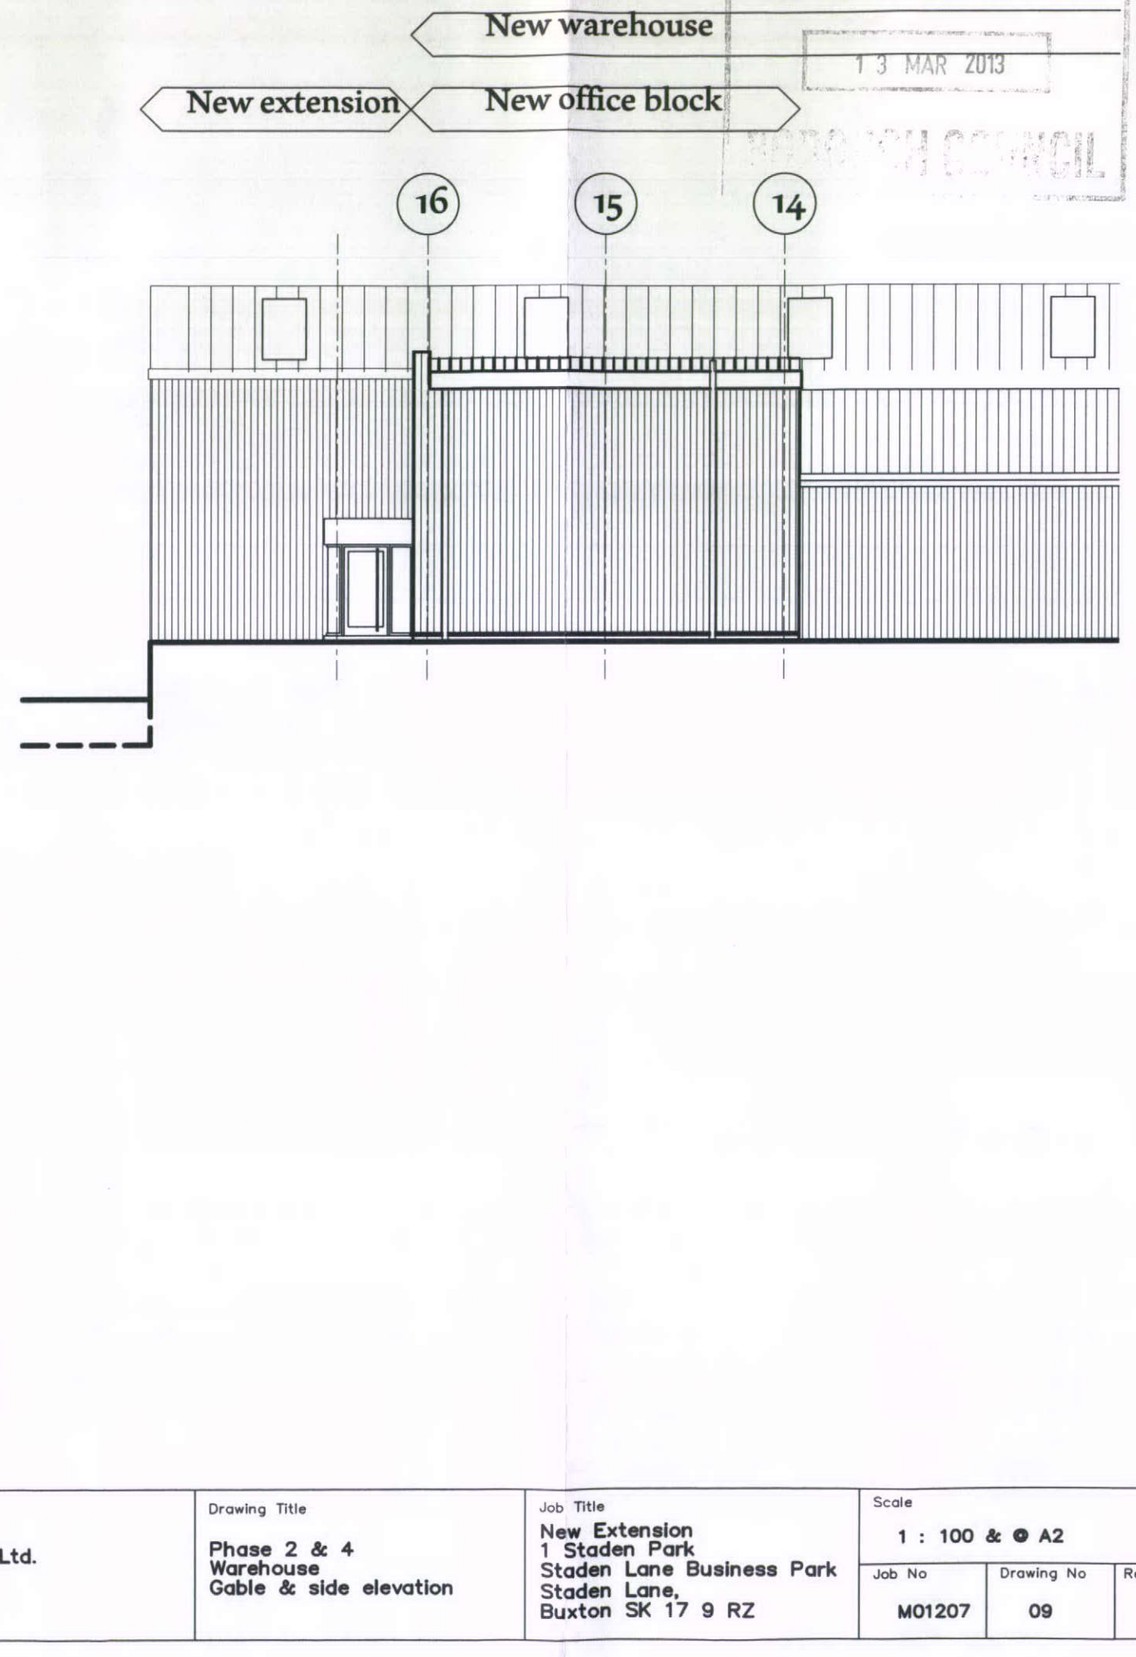

General Specification:

Roof: Composite insulated panels. Existing pressed metal gutters to match existing size colour merlin grey 18 B 25and new cladding with 100mm rwp colour light grey
Walls: Composite insulated panels to comply with Building regulations thermal insulation, Colour light grey 00 A 05 with blue trims
External Doors to warehouse: Electrically operated roller shutter insulated doors, 1 no., Structural opening 2 no. 4000 x 4500mm. Allow for insulated lining to all openings. Colour: Galvanised steel finish
Signage: Back lit signage to detail

REV A: New signage added to phase 4 elevation August 12
REV B: Signage to phase 4 elevation revised Jan 13

A.Cooper Construction Illustrator 91 Castlewood Road, Kersal Vale, Salford M7 3QW Tel.: 07544 841 244	Client Primopost Ltd.	Drawing Title Phase 2 & 4 Warehouse Gable & side elevation	Job Title New Extension 1 Staden Park Staden Lane Business Park Staden Lane, Buxton SK 17 9 RZ	Scale 1 : 100 & @ A2	
				Job No M01207	Drawing No 09
					Rev. B