HPK/2013/0145
RIGHTPEAK
13 MAR 2013
COUNCIL

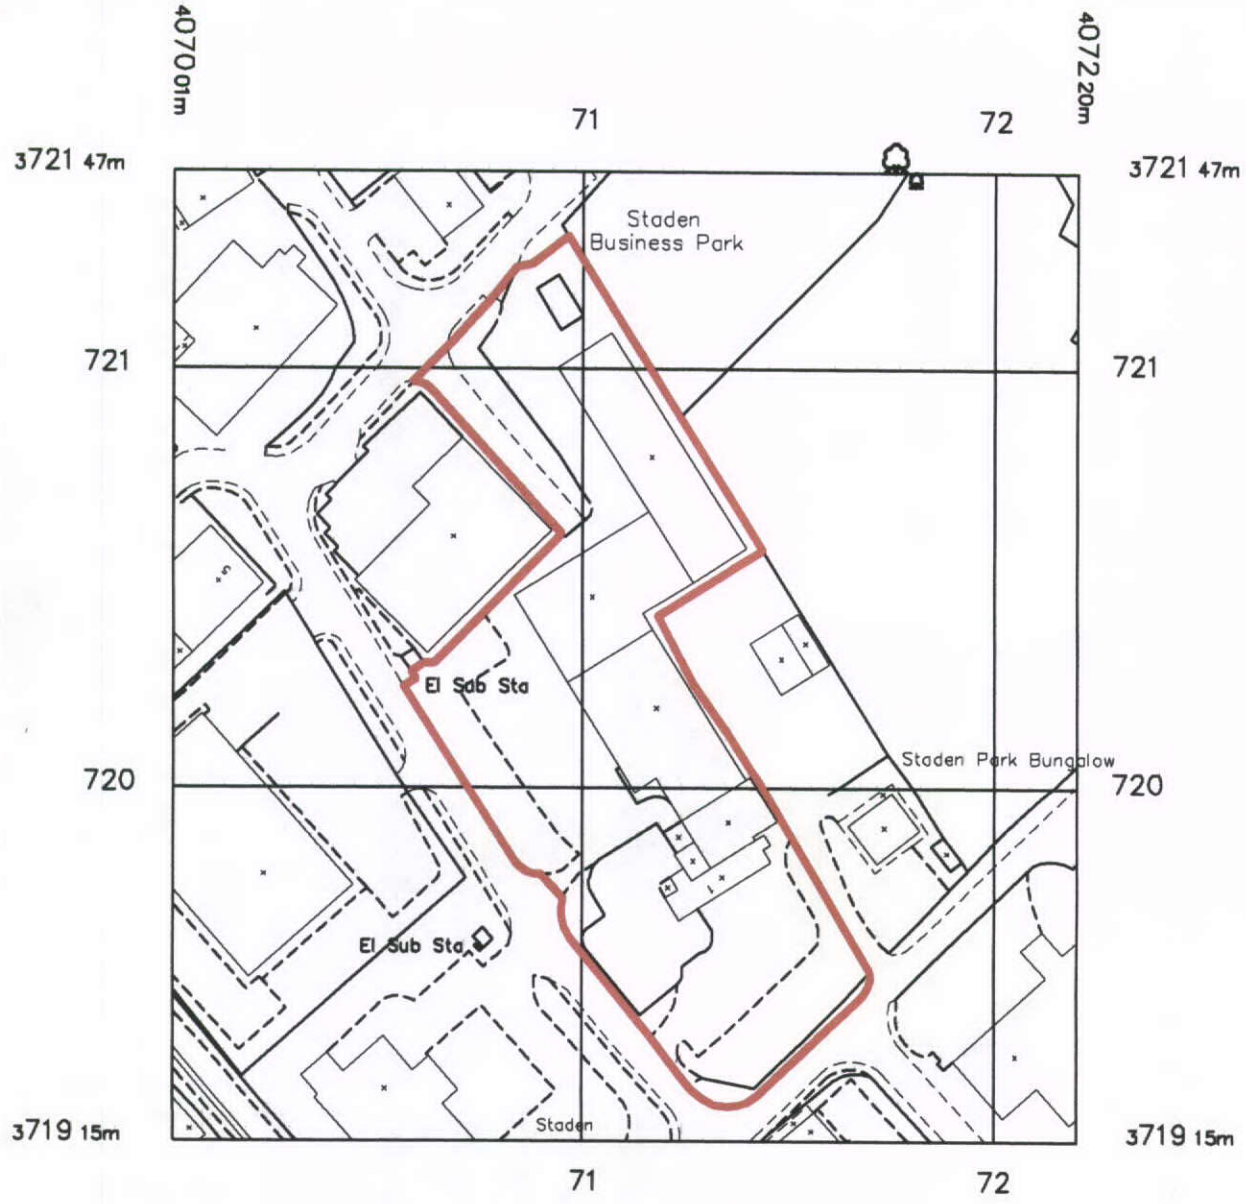

A.Cooper Construction Illustrator 51 Castlewood Road, Kersal Vale, Salford M7 3GW Tel.: 07544 841244	Client Primapost Ltd.	Job Title New Extension 1 Staden Park Staden Lane Business Park Staden Lane, Buxton SK 17 8 RZ	Drawing Title Location Plan	Scale 1 : 2500 @ A4	
				Job No M01307	Drawing No 01
					Rev. –