HPK/2013/0145
13 MAR 2013
BOROUGH COUNCIL

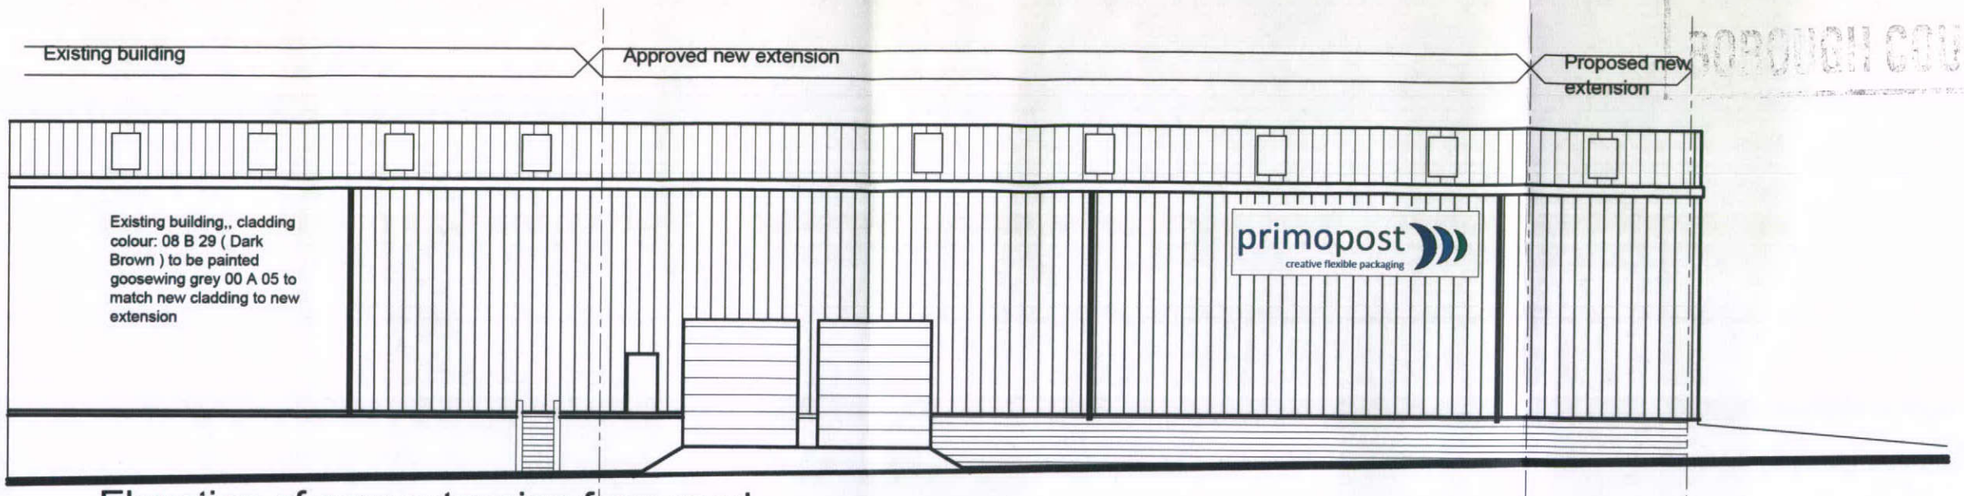

Elevation of new extension from road

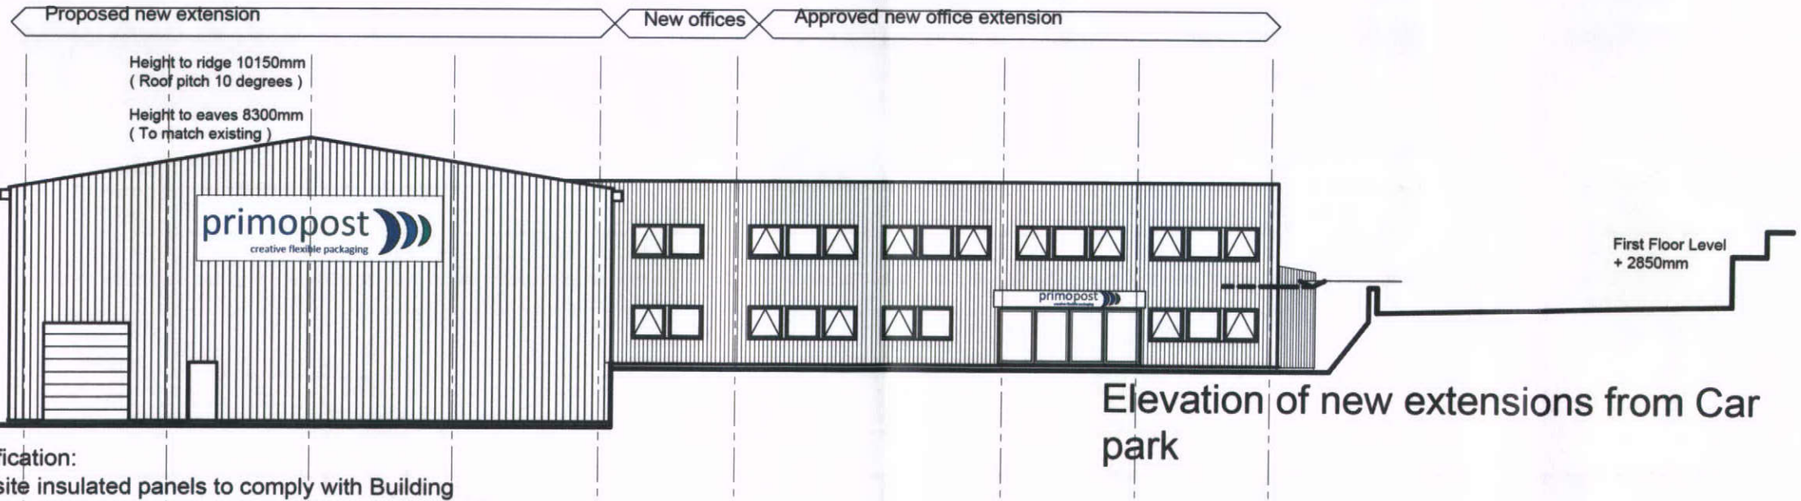

Elevation of new extensions from Car park

General Specification:
Walls: Composite insulated panels to comply with Building regulations thermal insulation, colour goosewing grey 00 A 05 with blue trims
Doors: Personnel doors to be solid core doors painted to match cladding, Service door to be sectional up and over door colour galvanised steel finish, size 3500mm h x 3000mm w
Roof: Composite insulated panels with 10 % double skin translucent roof lights. Colour merlin grey 18 B 25 Pressed metal gutters to match cladding with 100mm rwp colour light grey

General Specification:
Signage: 3 no. company pre formed advertizement signage fixed to cladding

General Specification:
Offices: wall cladding: Goosewing grey with blue trims, aluminium PC windows colour blue, RAL 5015, lobby aluminium PC frames with safety glass colour blue, RAL 5015

REV A : Entrance area revised to suit, new windows to front elevations addedsignage revised to site installation

A.Cooper Construction Illustrator
91 Castlewood Road, Kersal Vale,
Salford M7 3QW
Tel.: 07544 841 244

Client	Job Title	Drawing Title	Scale		
Primopost Ltd	New Extension 1 Staden Park Staden Lane Business Park Staden Lane, Buxton SK 17 9 RZ	Elevations to proposed new phase 4 extension	1 : 200 @ A3		
			Job No M01207	Drawing No 05	Rev. A