HPK/2013/0191
HIGH PEAK
26 APR 2013
BOROUGH COUNCIL

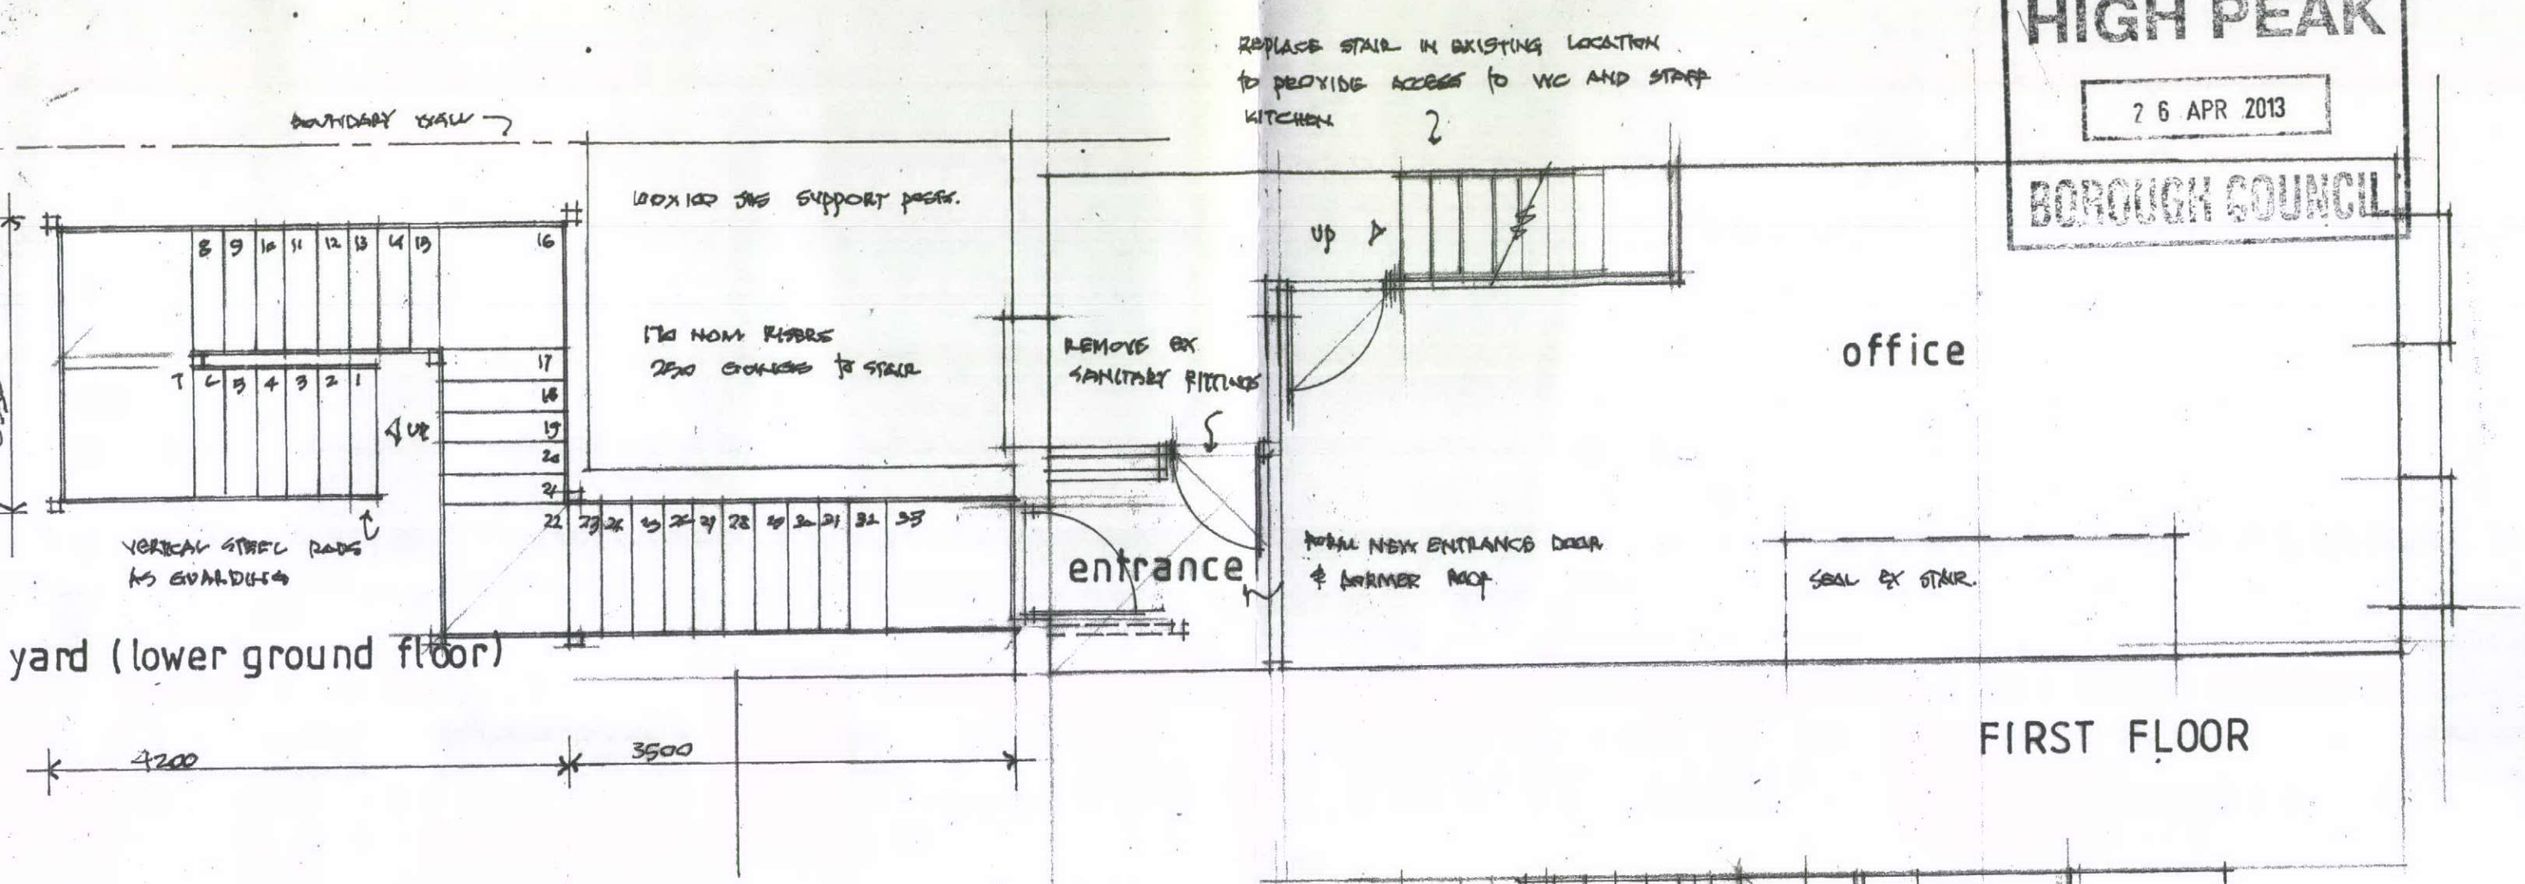

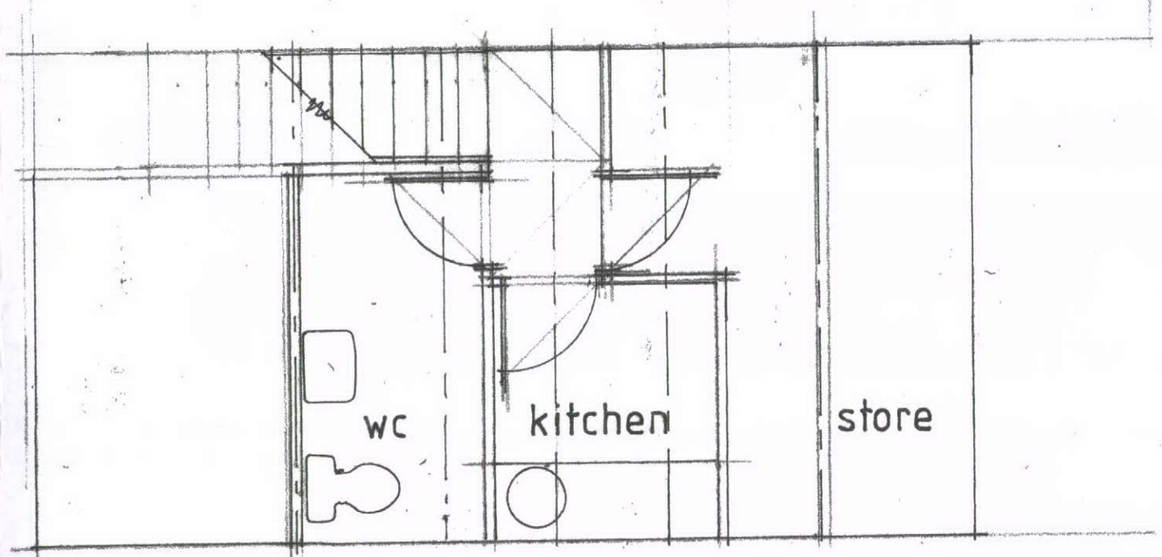

SECOND FLOOR

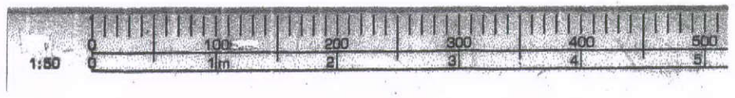

Acremoss Designs Ltd.
13 Mellor Drive,
Worsley,
Manchester. M28 7TU
phone/fax 0161 798 5133
e-mail: acremoss.designs@ntlworld.com
Architectural Design and Development Consultancy.

Project	Title	Dwg Ref	Drawn by
29 HIGH STREET WEST GLOSSOP SK13 8AZ	FLOOR PLANS	257/PL04	RC
	Client: NMG LEGAL	Scale: 1:50@A3	Date: 03/2013