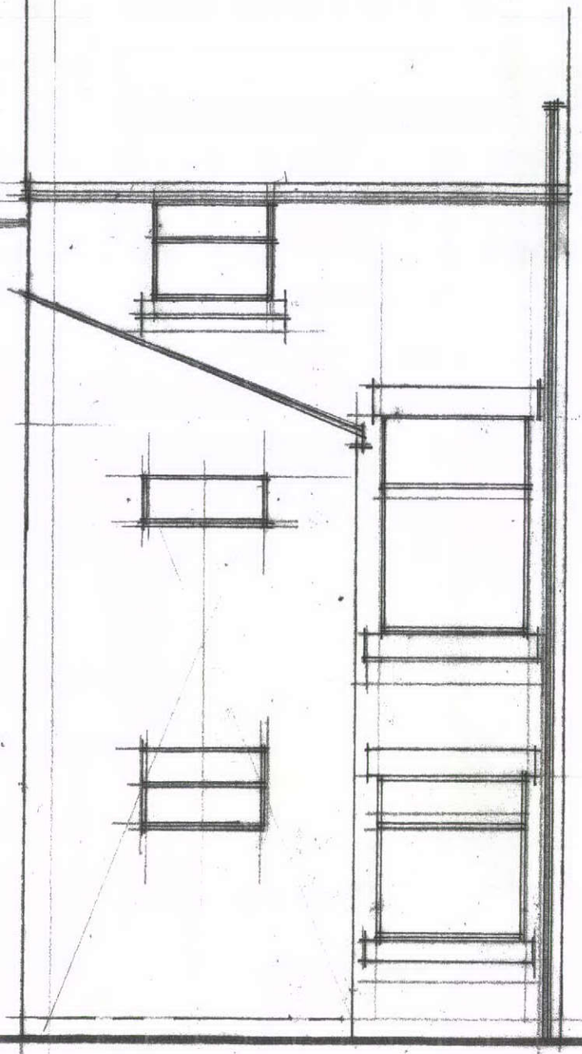

EXISTING REAR (south)

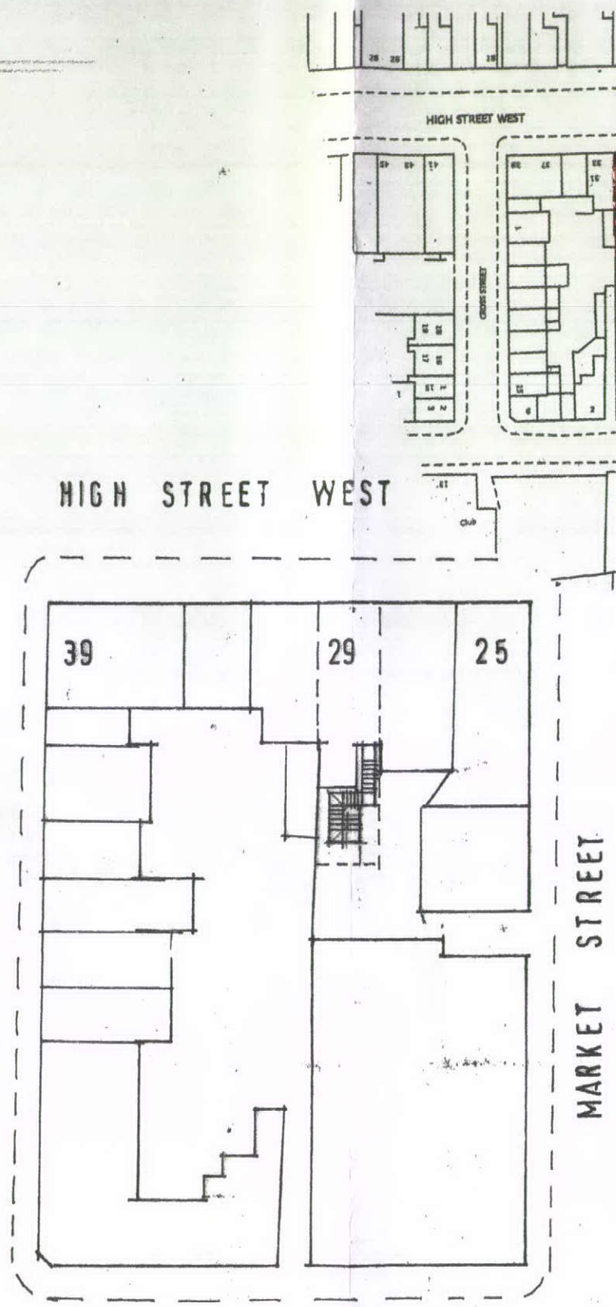

SITE PLAN 1·500

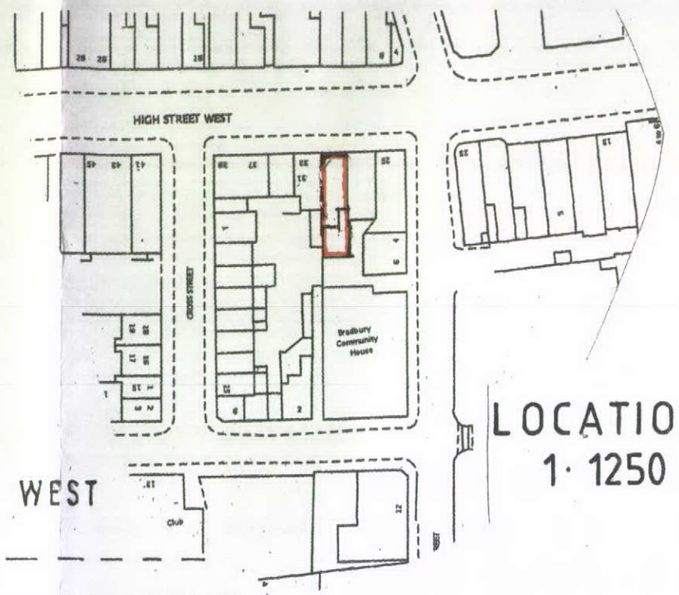

LOCATION PLAN
1·1250

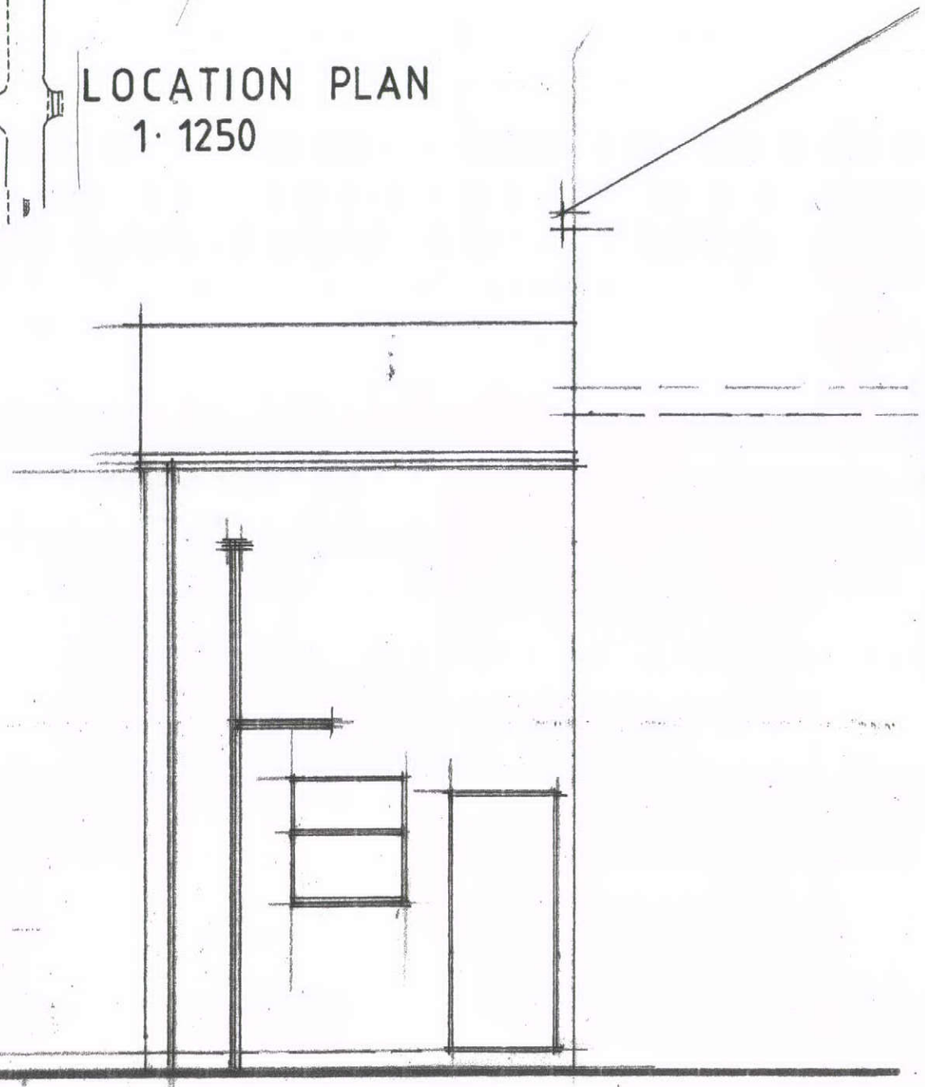

EXISTING SIDE (east)

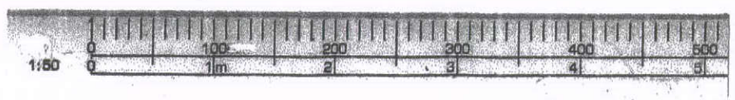

HPK/2013/0213
HIGH PEAK
26 APR 2013
BOROUGH COUNCIL

Acremoss Designs Ltd.
13 Meller Drive,
Worsley,
Manchester. M28 7TU
phone/fax 0161 799 8133
e-mail: acremoss.designs@ntlworld.com
Architectural Design and Development Consultancy.

Project	Title	Dwg Ref	Drawn by
29 HIGH STREET WEST GLOSSOP SK13 8AZ	EXISTING ELEVATIONS	257/PL01	RC
	Client: HMG LEGAL	Scale: 1:50@A3	Date: 03/2013