

FRONT ELEVATION (PROPOSED)

SIDE ELEVATION (PROPOSED)

REAR ELEVATION (PROPOSED) Scale 1:100

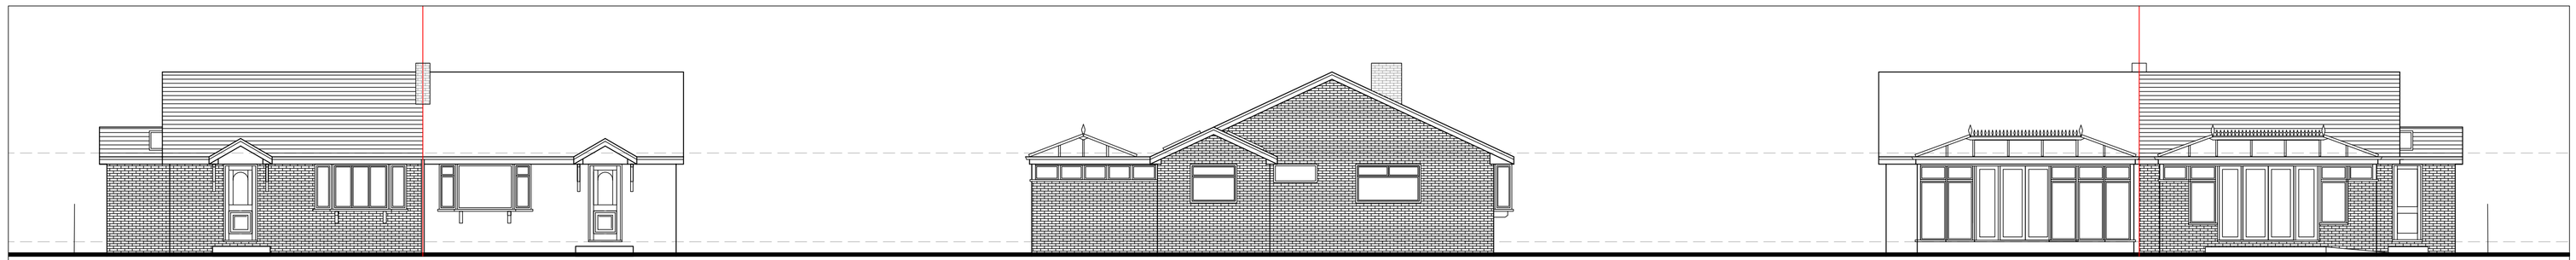

FRONT ELEVATION (EXISTING)

SIDE ELEVATION (EXISTING)

REAR ELEVATION (EXISTING) Scale 1:100

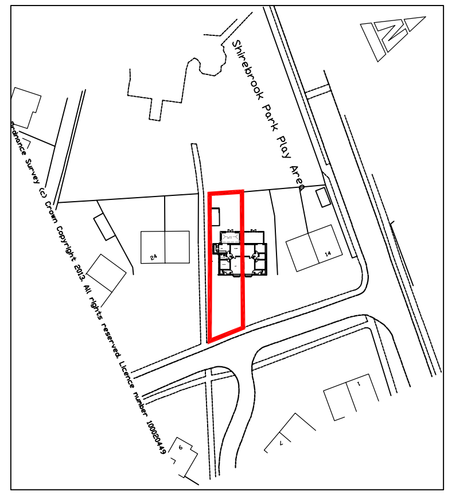

LOCATION PLAN Scale 1:1250

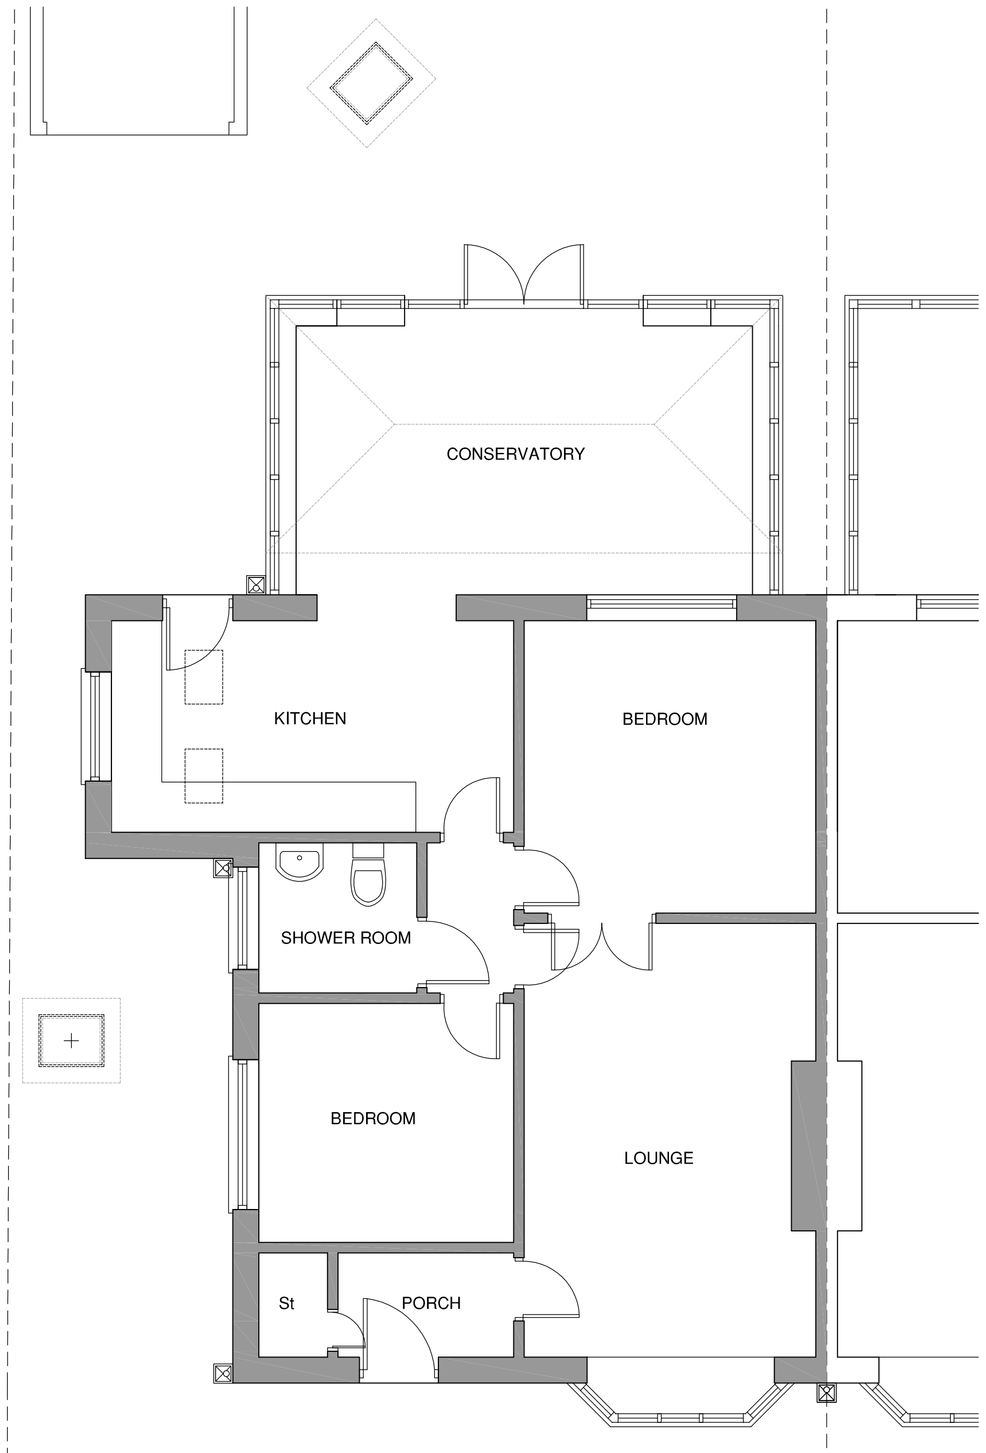

GROUND FLOOR PLAN (EXISTING)

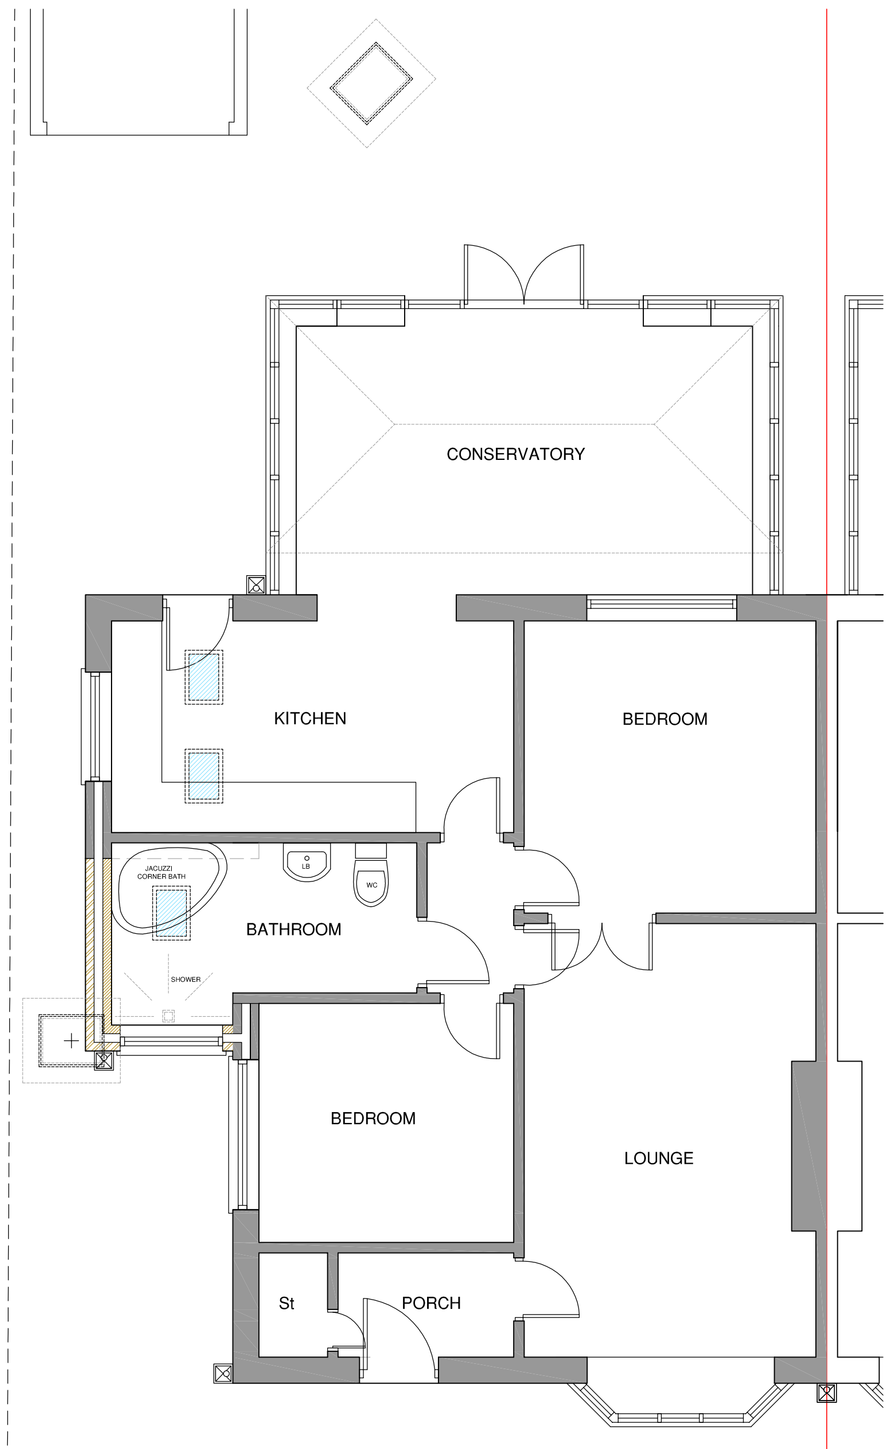

GROUND FLOOR PLAN (PROPOSED) Scale 1:50

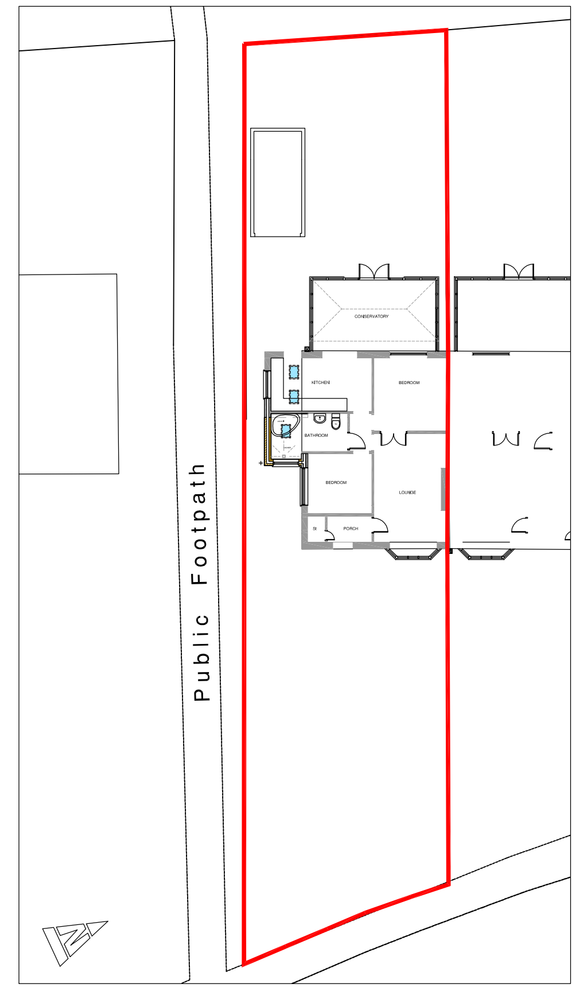

SITE PLAN Scale 1:200

200 500 2000

100 500 1000

NOTE ALL DIMENSIONS TO BE CHECKED ON SITE

WORK MUST NOT BE COMMENCED UNTIL PLANNING PERMISSION (WHERE APPLICABLE) AND BUILDING REGULATION APPROVAL IS RECEIVED. ANY WORKS CARRIED OUT BEFORE RECEIPT OF THE PERMISSIONS "IS ENTIRELY AT CLIENTS OWN RISK"

REV 'A'	DRAWING AMENDED PRIOR TO PLANNING APPLICATION	26.04.2013

TITLE
PROPOSED PLANS

CLIENT
DR & MRS HOORHOO

PROJECT
PROPOSED BATHROOM EXTENSION

ADDRESS
20 LEICESTER DRIVE,
SHIRE BROOK,
GLOSSOP, SK13 8SH.

SCALE	DATE	JOB No
As indicated at (A1)	APRIL 2013	2354/13/01a

ARCHITECTURAL SOLUTIONS LTD
Building Design and Planning Consultants.

MARPLE STOCKPORT
Email; architecturalsolutions@ntlworld.com

Telephone 0161-449-8766
Mobile 0782 3322338