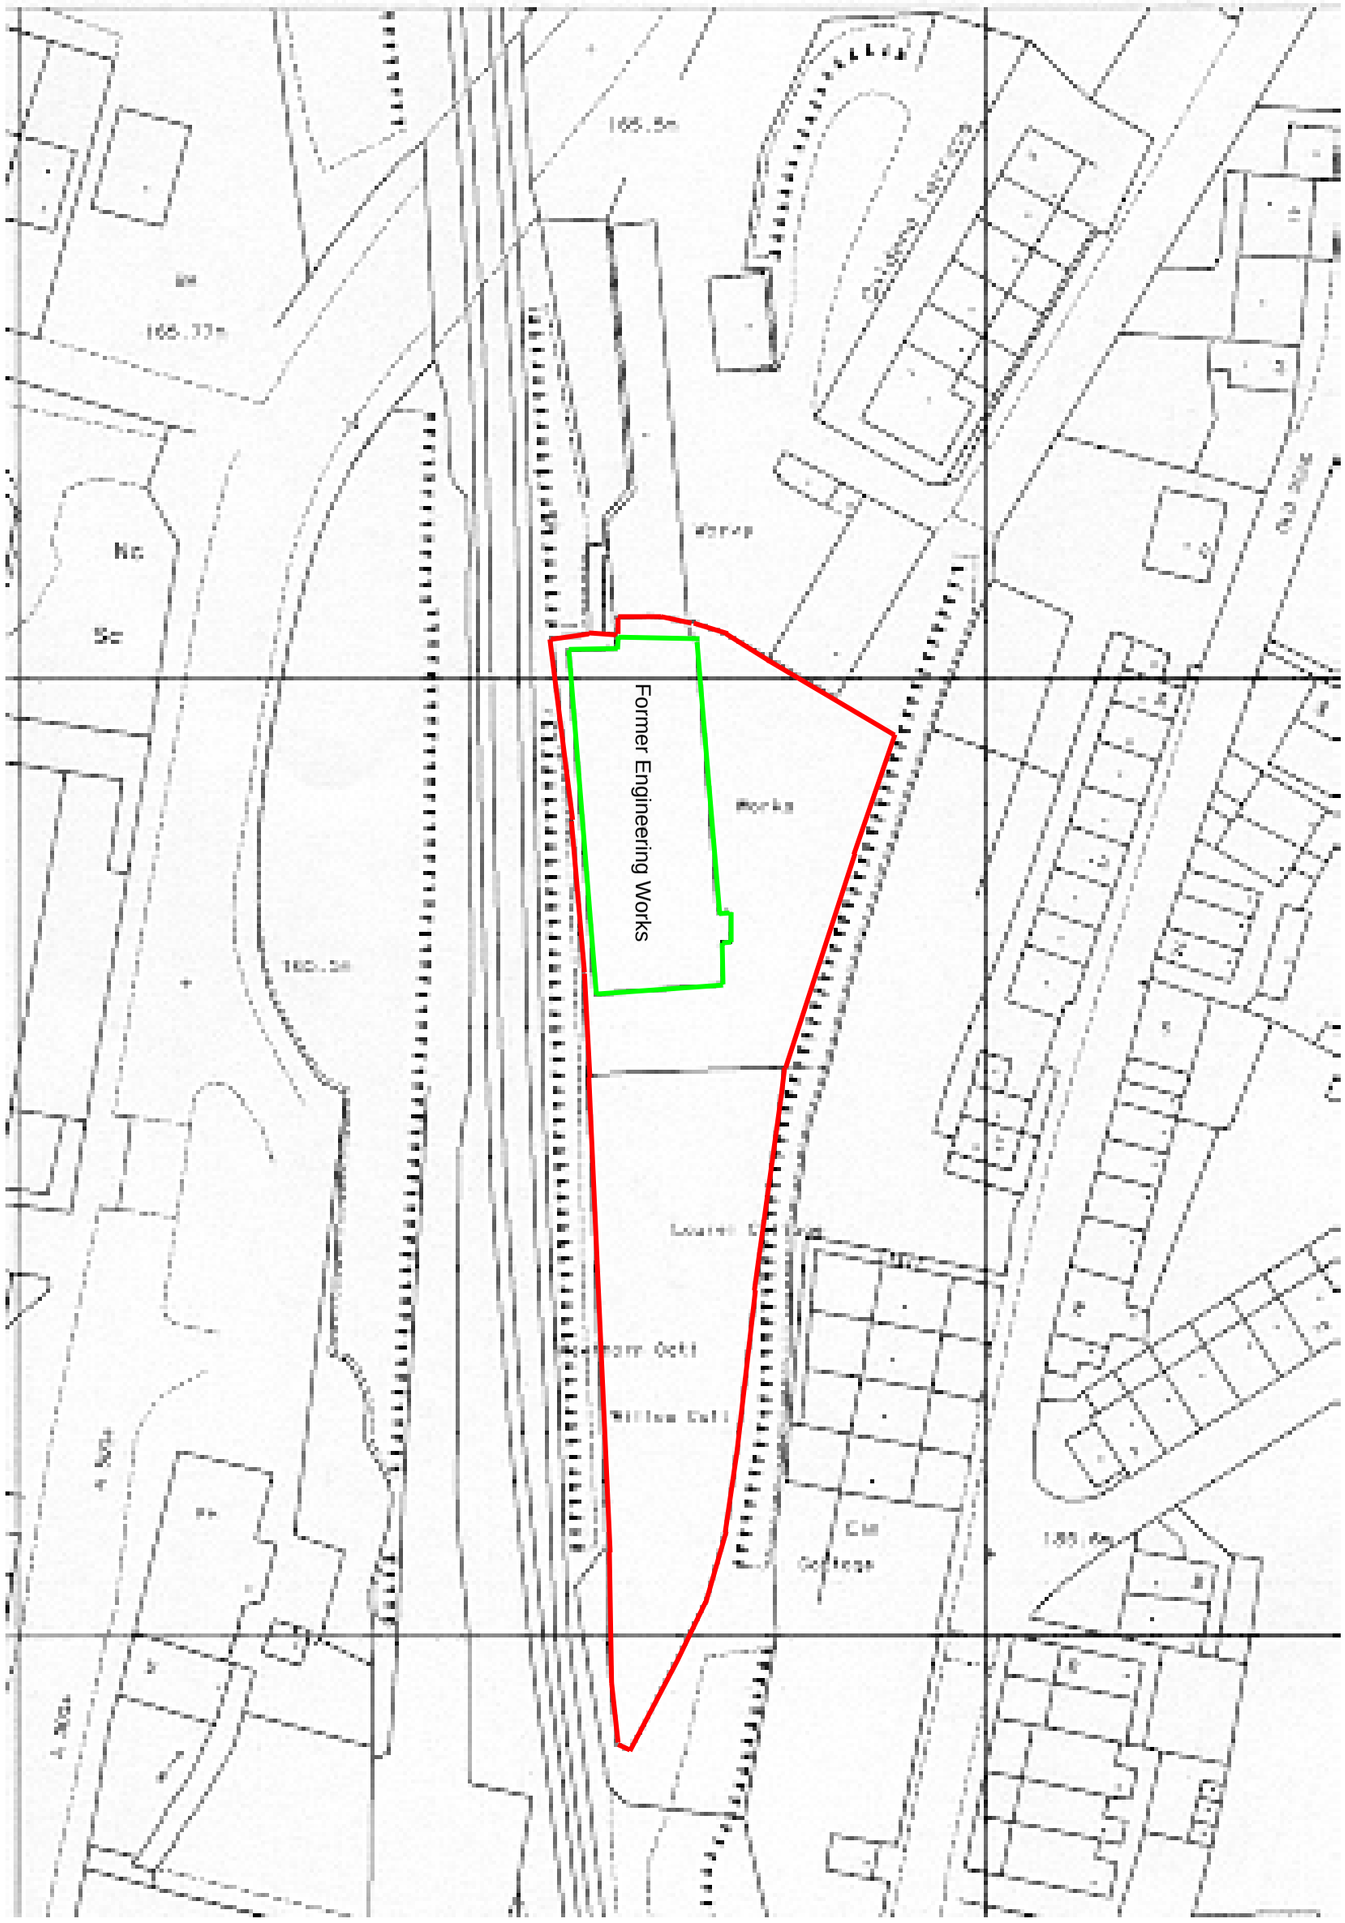

Block Plan : Land at Gisborne Yard, Whaley Bridge
Application Site edged red

Scale 1 : 500