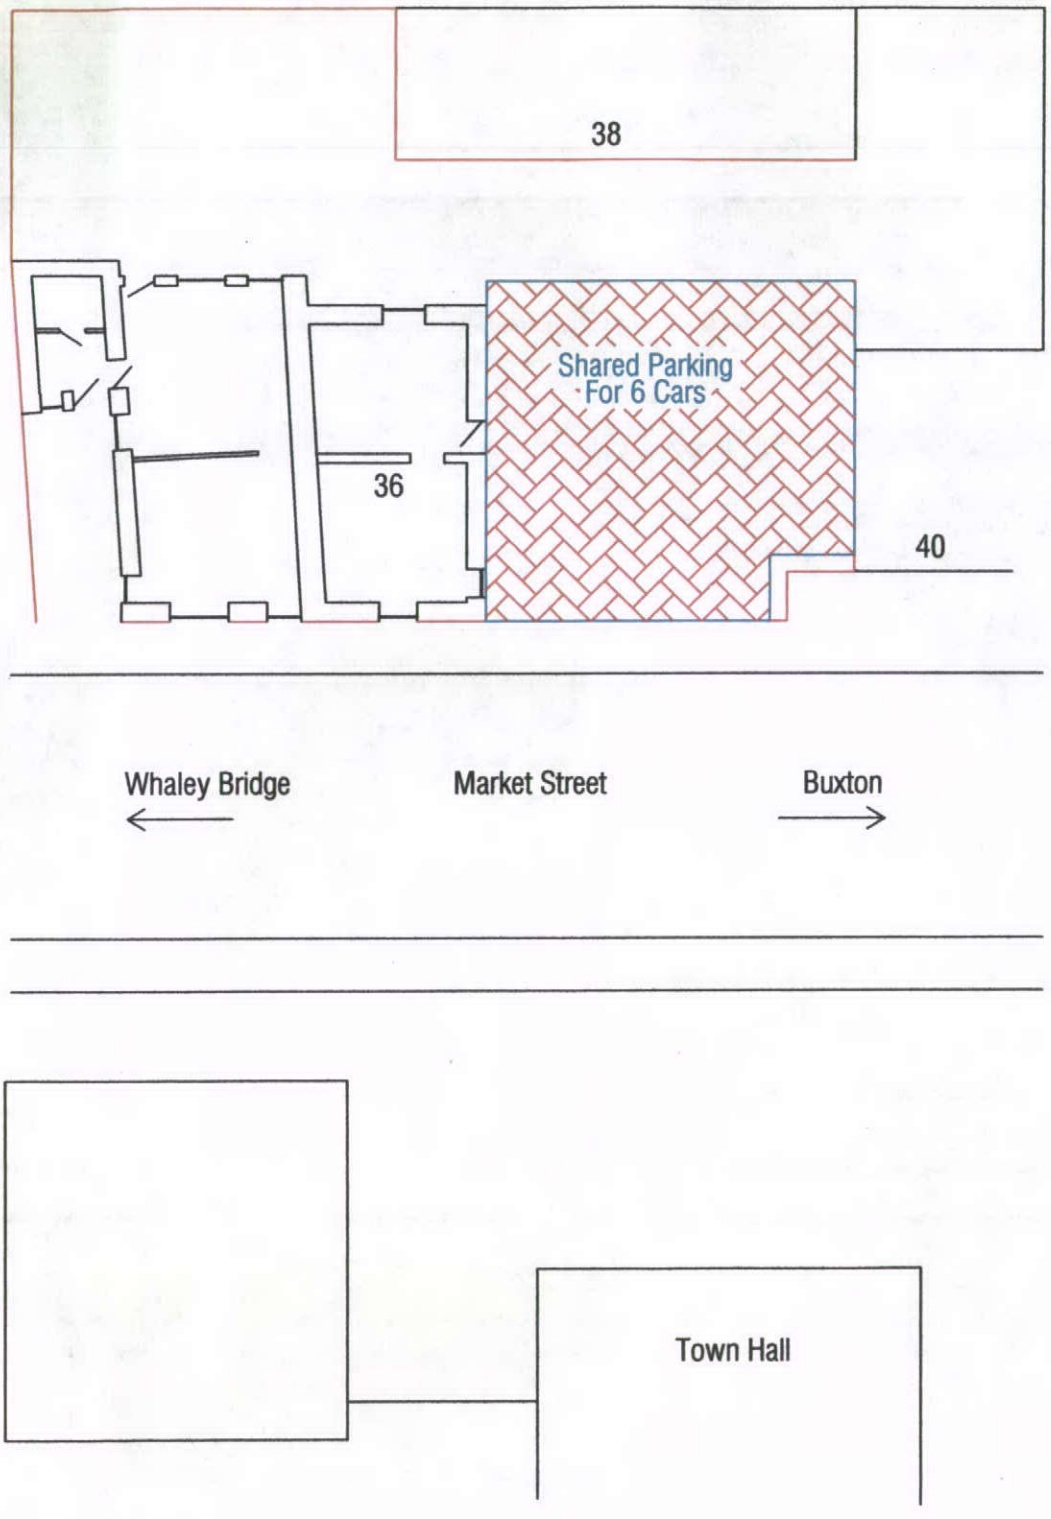

Sheet 3 of 4	Site Plan	R Mycock	Scale 1-200	Proposed Alterations To 36 Market Street