Owlgreave Barn

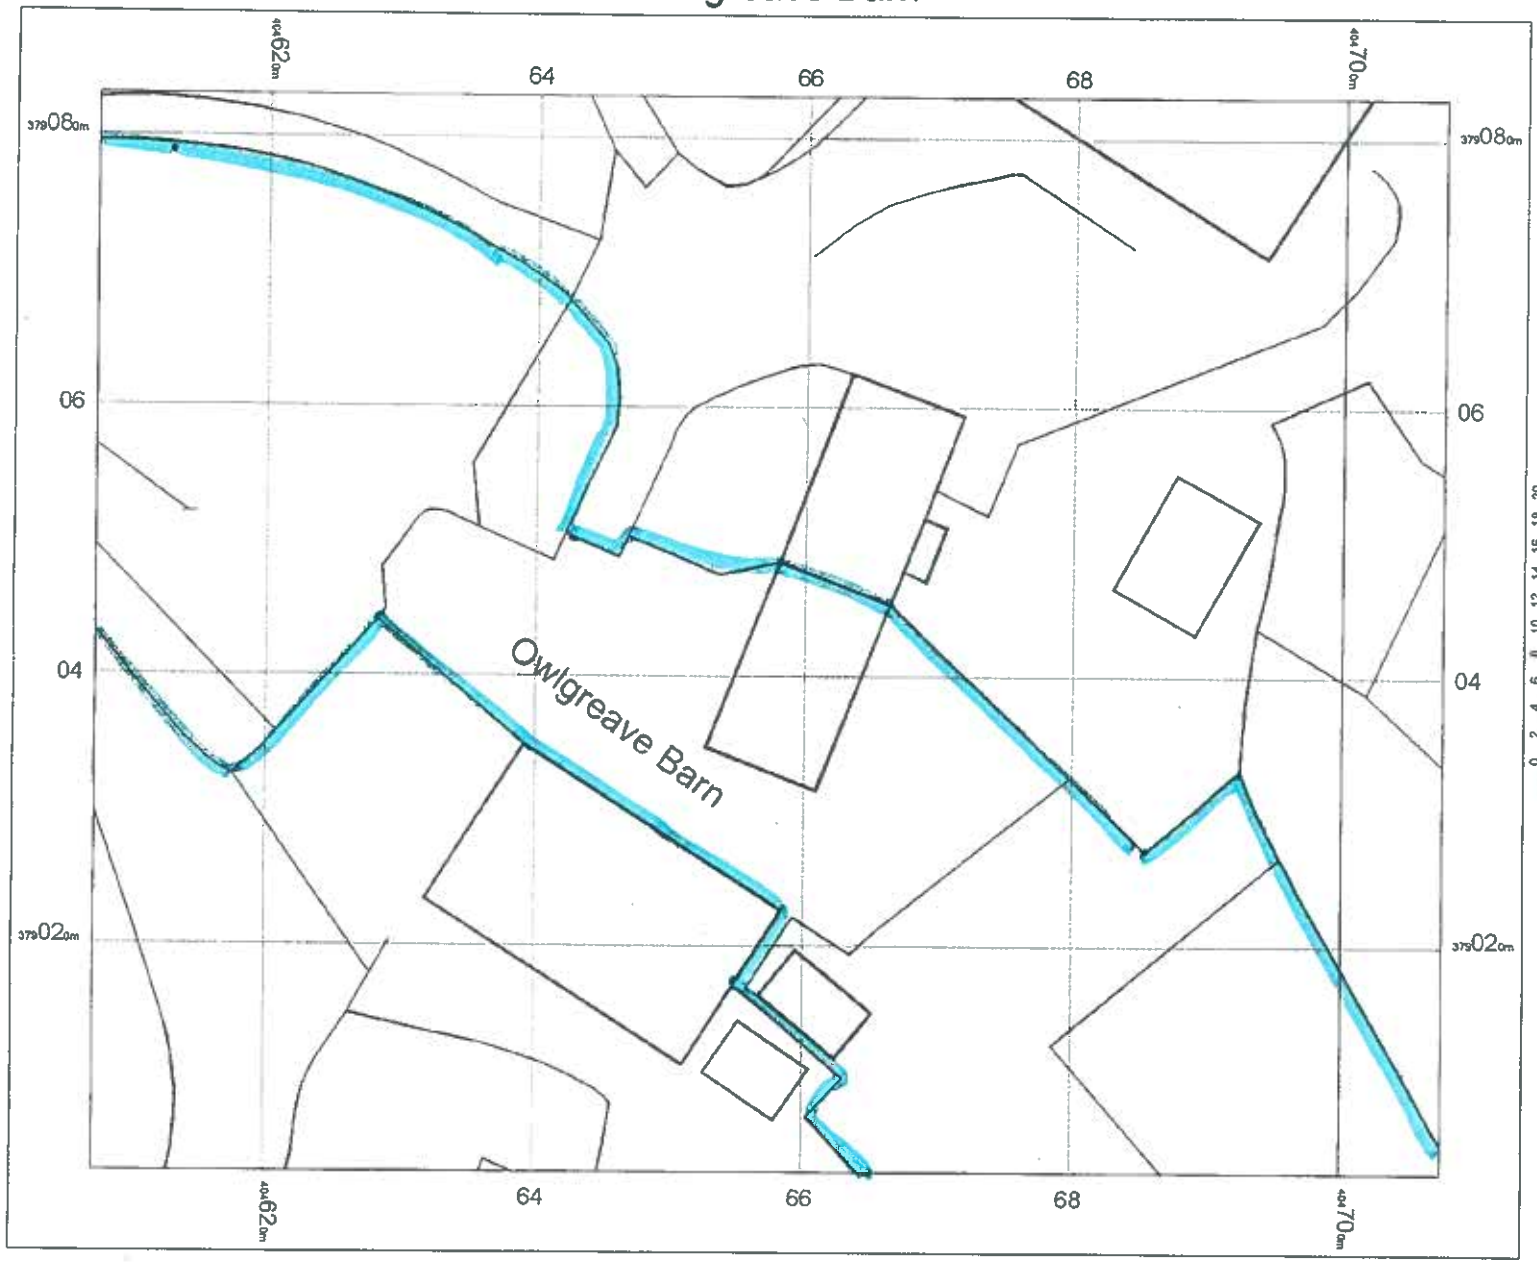

Owlgreave Barn
Combs
Chapel-en-le-Frith
Sk23 9uw

N

OS Mastermap
22 September 2011, ID:
BLJT-00096686
www.planningapplicationmaps.co.uk

1:500
scale
print
at
A4,
Centre
404657
E,
379043
N

©Crown
Copyright.
Licence
no.
10001998

Mapping sourced from Ordnance Survey

bluejet mapping

SITE PLAN