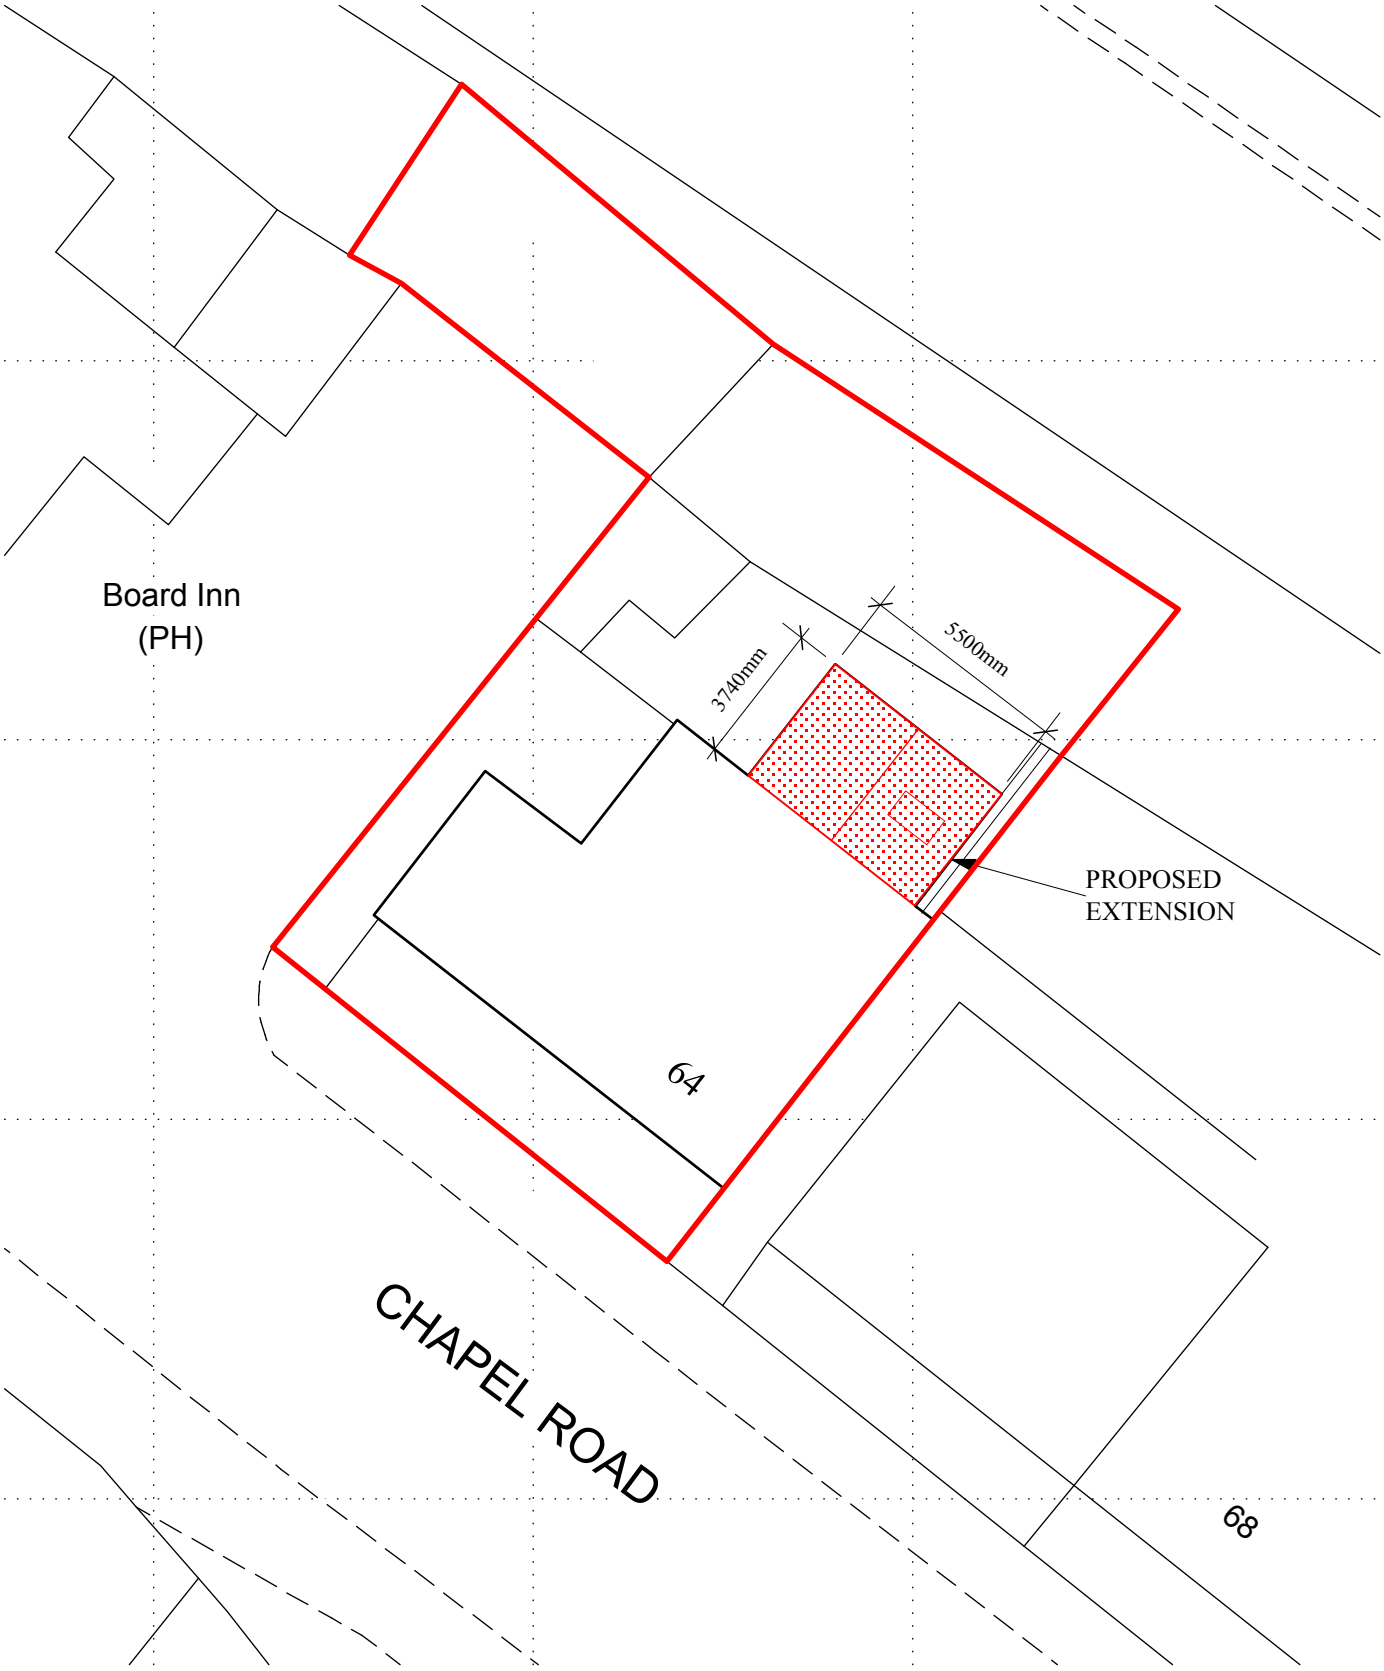

Ordnance Survey (c) Crown Copyright 2013. All rights reserved. Licence number 100020449

N

0m 10m 20m

Client	MR & MRS C BENISON
Address	64 CHAPEL ROAD WHALEY BRIDGE SK23 7LB
Title	BLOCK PLAN
Scale	1:200@A4
Drawing Number	1303/BP
Date	02/05/2013

ALAN HILL DESIGN
ARCHITECTURAL CONSULTANT
ALAN HILL MCIAT. ACIOB
Chartered Architectural Technologist
14 Frith View, Chapel-en le-Frith
High Peak. SK23 9TL
Telephone - 07842 707740
Email - alanhilldesign@gmail.com

Under the CIAT conditions of engagement the copyright in all drawings, specifications and documents prepared by the Designer and in the works executed from them shall remain the property of the Designer unless otherwise agreed. Do not scale from the drawings work to figured dimensions, Check all dimensions on site and in the event of any discrepancy refer these to the Designer.