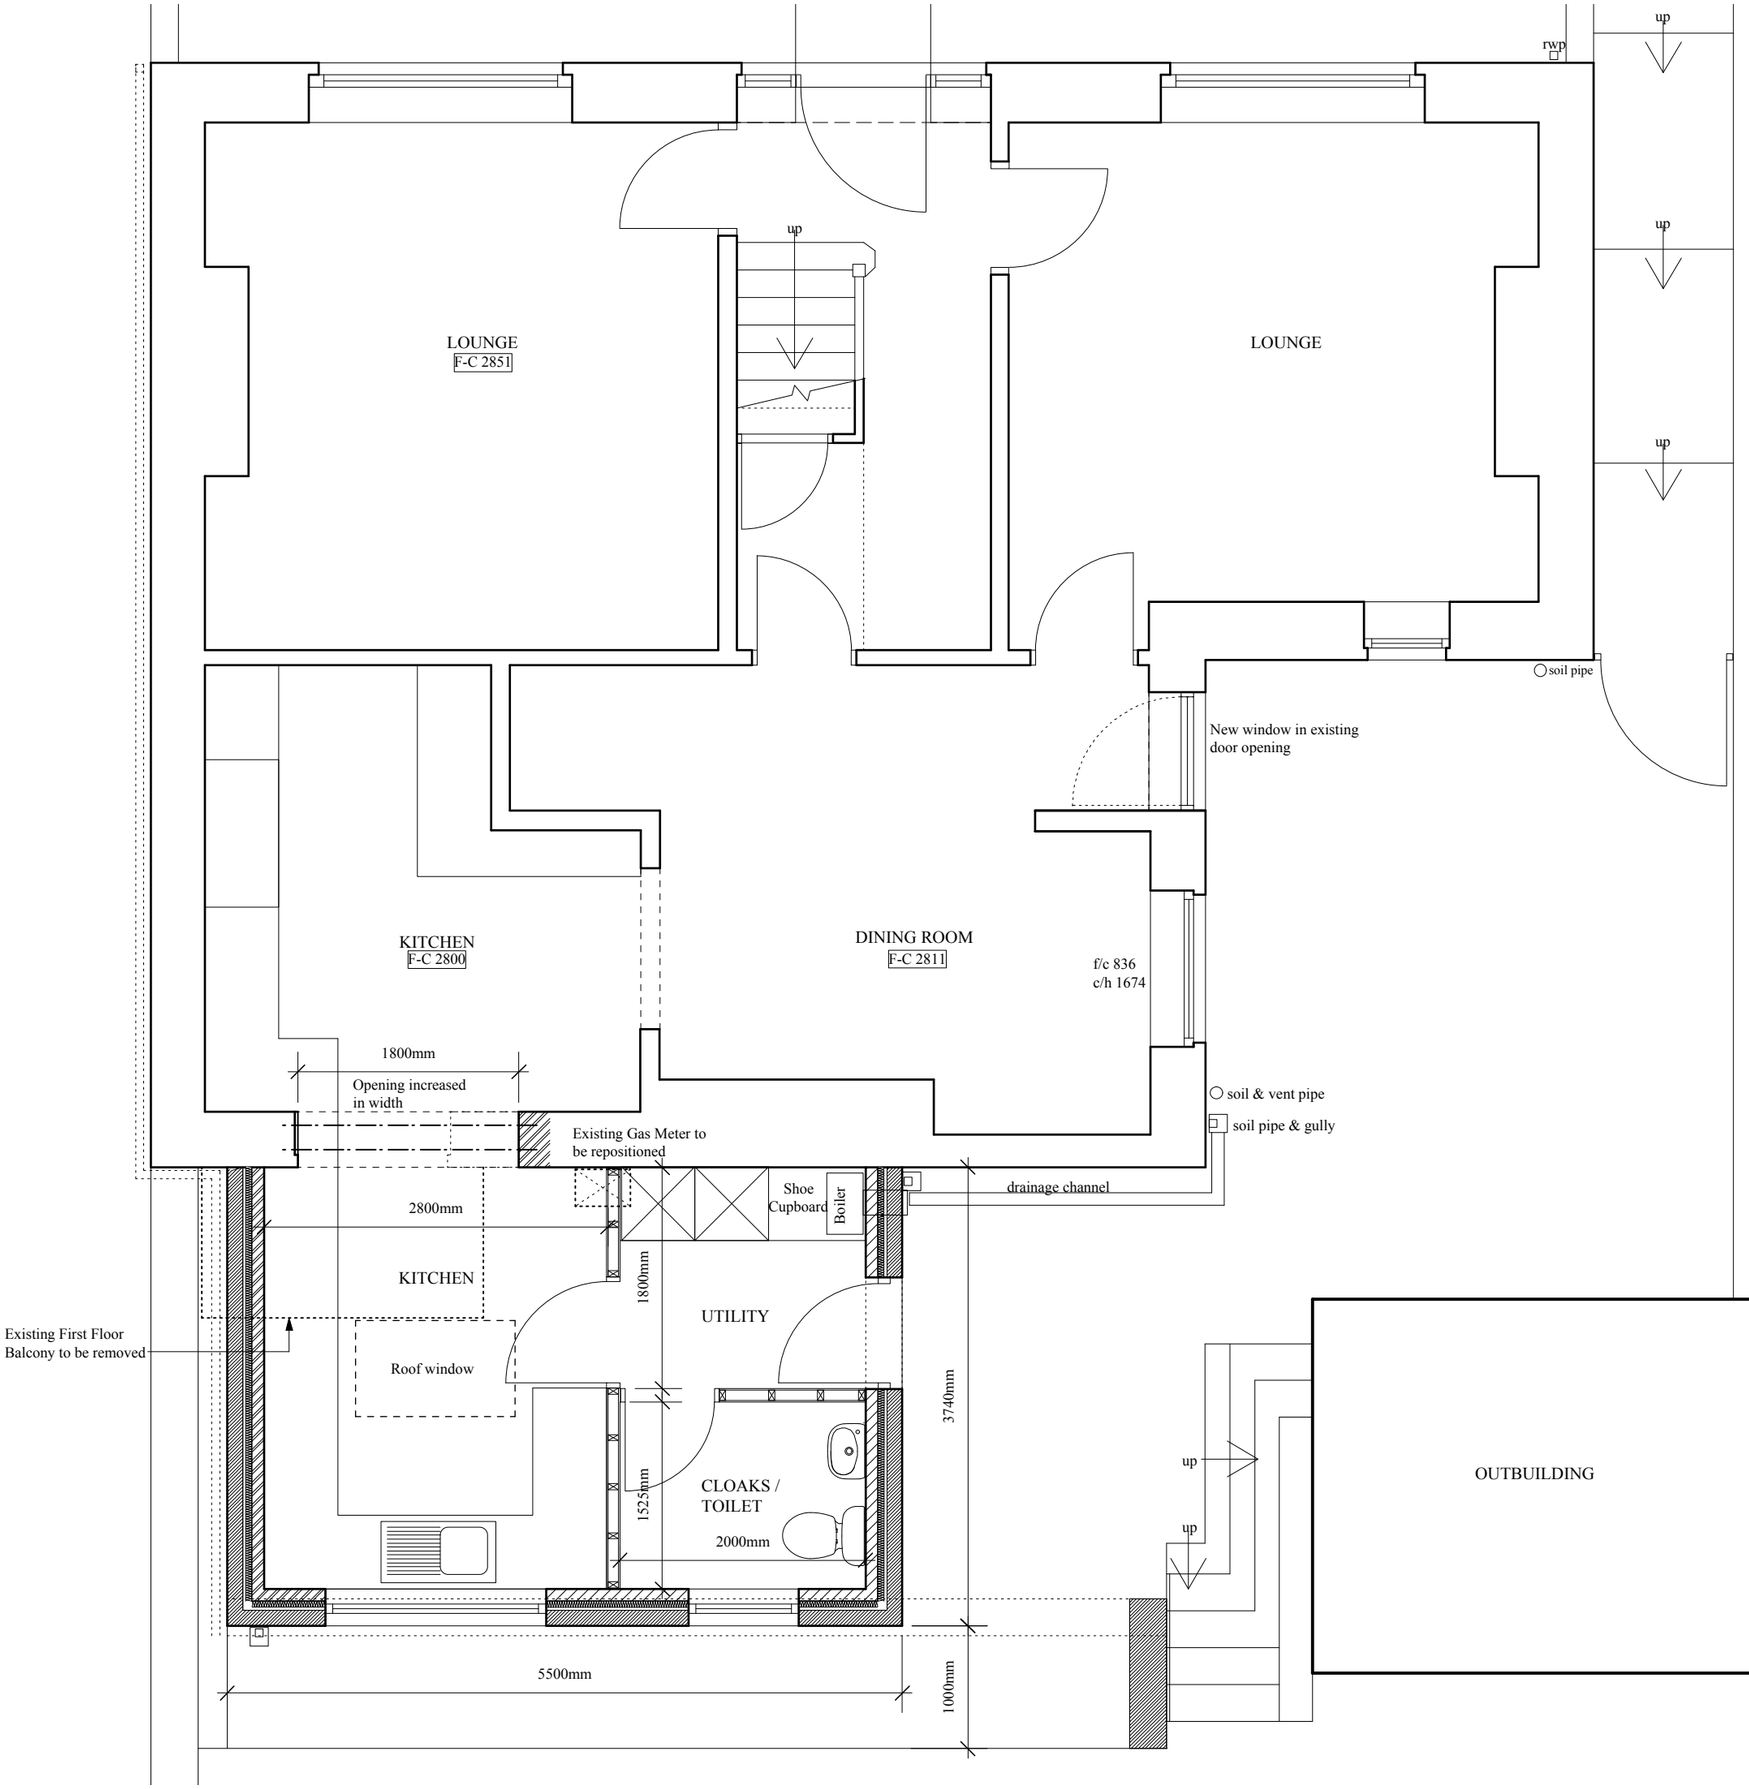



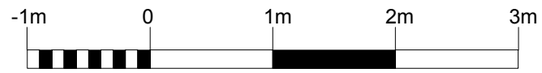

WORK MUST NOT BE COMMENCED ON SITE UNTIL PLANNING PERMISSION (Where applicable) AND BUILDING REGULATION APPROVAL IS RECEIVED ANY WORK CARRIED OUT BEFORE RECEIPT OF THESE APPROVALS IS "ENTIRELY AT THE CLIENTS OWN RISK"
ALL DIMENSIONS TO BE CHECKED ON SITE

NOTE: -
All existing drainage runs and system types to be checked and verified on site prior to commencement of work.

Client
MR & MRS C BENISON

Address
64 CHAPEL ROAD
WHALEY BRIDGE
SK23 7LB

Title
GROUND FLOOR PLAN
AS PROPOSED

Scale
1:50@A3

Drawing Number
1303/03

Date
25/04/2013

ALAN HILL DESIGN
ARCHITECTURAL CONSULTANT
ALAN HILL MCIAT. ACIOB
Chartered Architectural Technologist
14 Frith View, Chapel-en le-Frith
High Peak. SK23 9TL

Telephone - 07842 707740
Email - alanhilldesign@gmail.com

Under the CIAT conditions of engagement the copyright in all drawings, specifications and documents prepared by the Designer and in the works executed from them shall remain the property of the Designer unless otherwise agreed. Do not scale from the drawings work to figured dimensions, Check all dimensions on site and in the event of any discrepancy refer these to the Designer.