HPK/2013/0199
HIGH PEAK
10 MAY 2013
BOROUGH COUNCIL

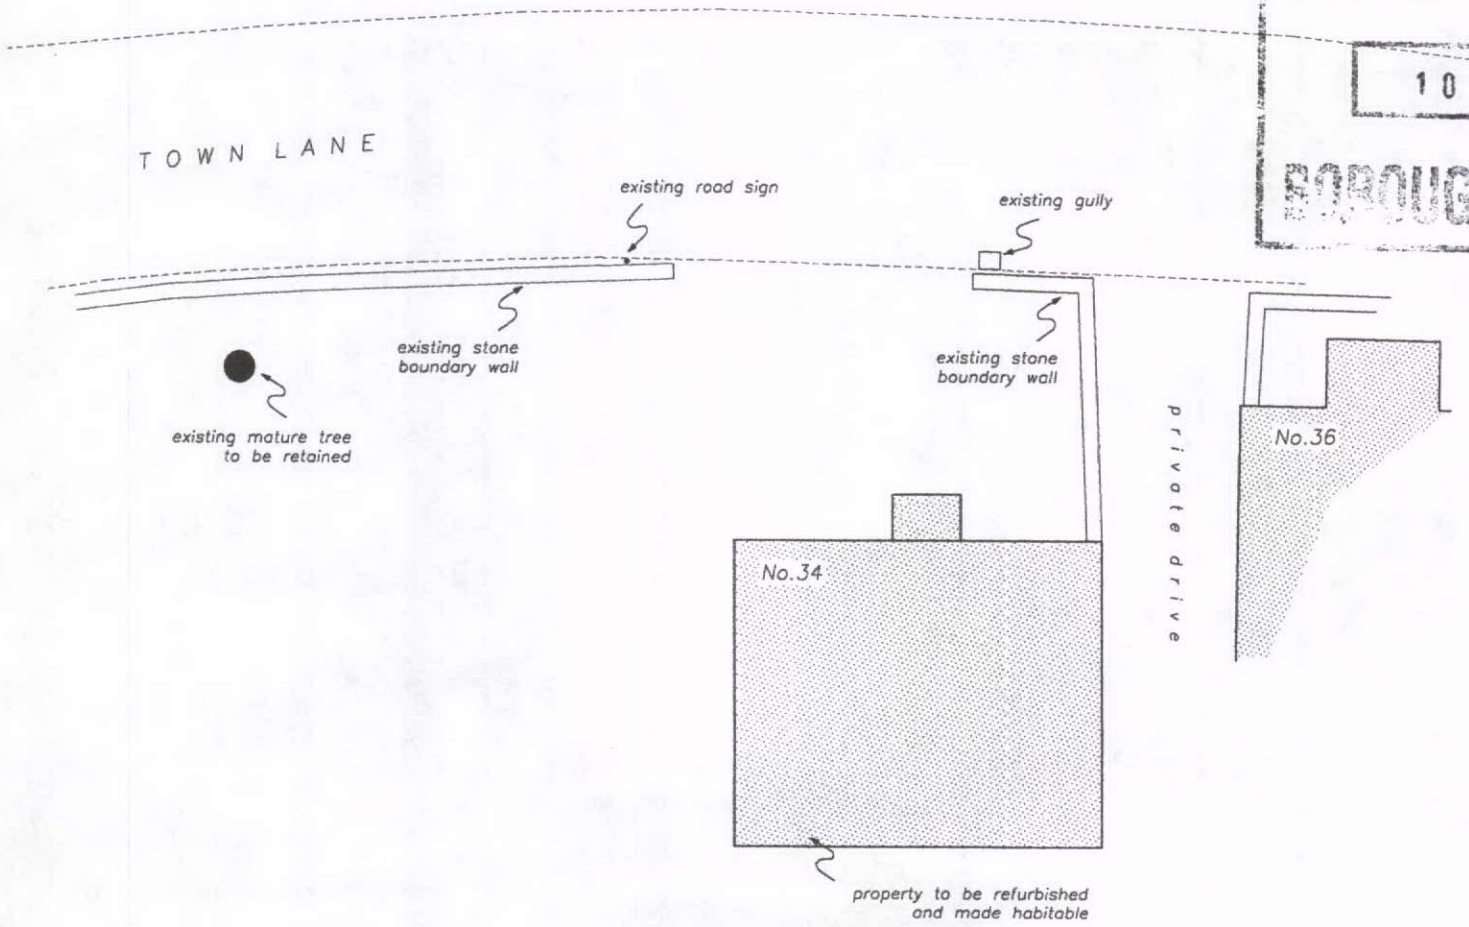

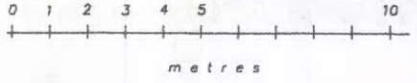

Scale 1:200 @A4

Existing Plan

Proposed Access Improvement

34 Town Lane

Charlesworth

Glossop SK13 5HQ

01