Mr W, Dodd 24 Batham Gate Rd Peak Dale SK7-8AH

HPK/2012/0593

Black Roof Tiles to match Roof on House

HIGH PEAK
10 MAY 2013
BOROUGH COUNCIL

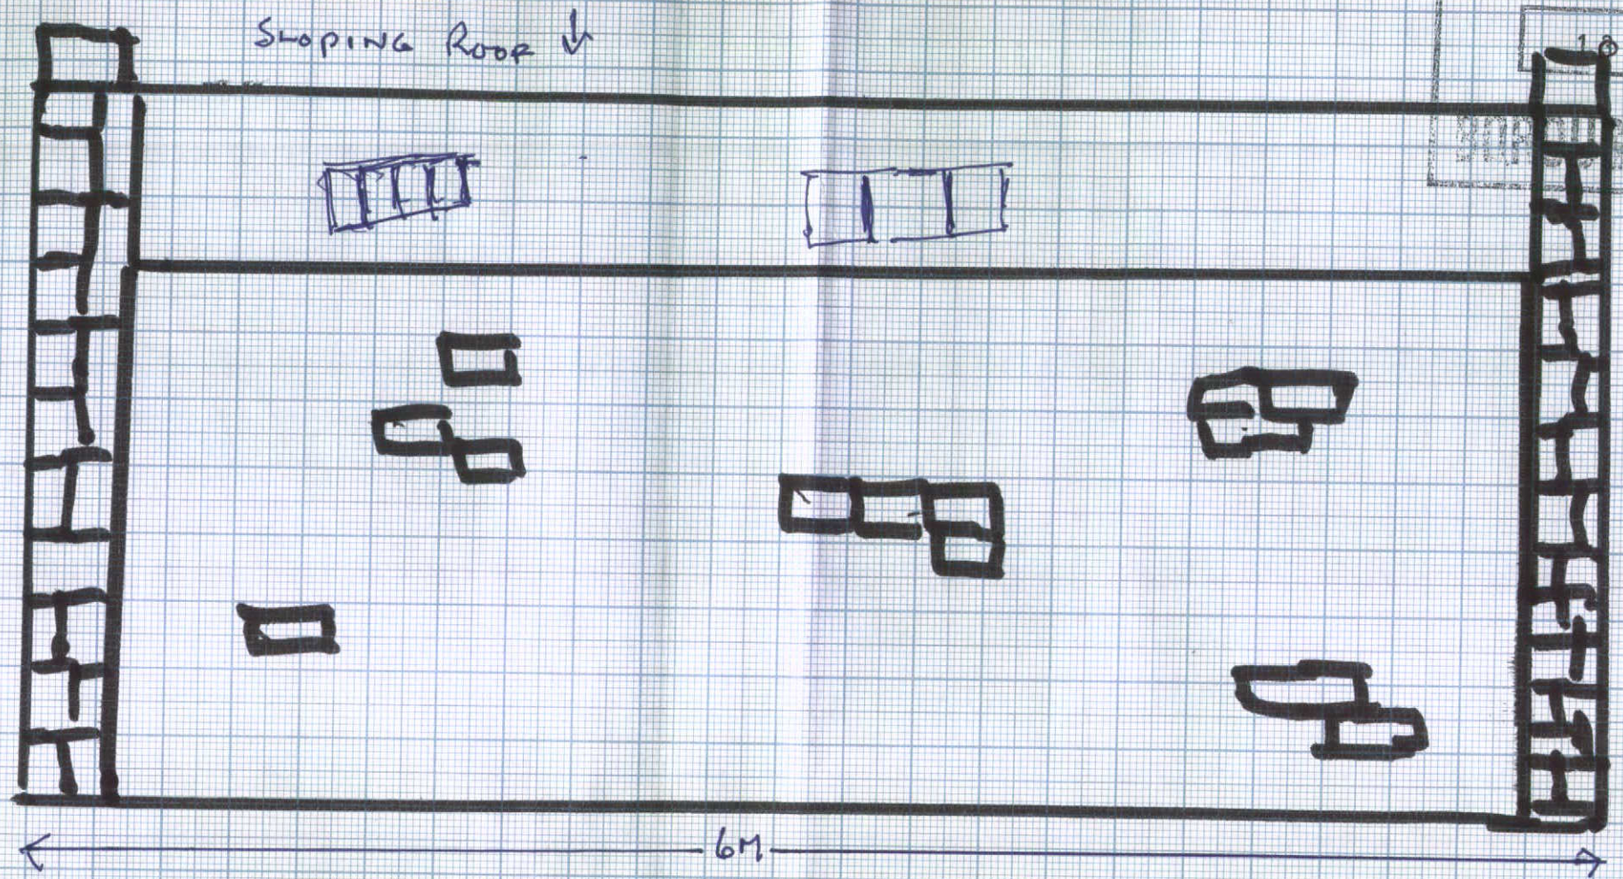

Cavity Walls + Insulation.

Scale. 8 □ to 1M

Side Elevation

OB

Technik Art Ref. XPG2