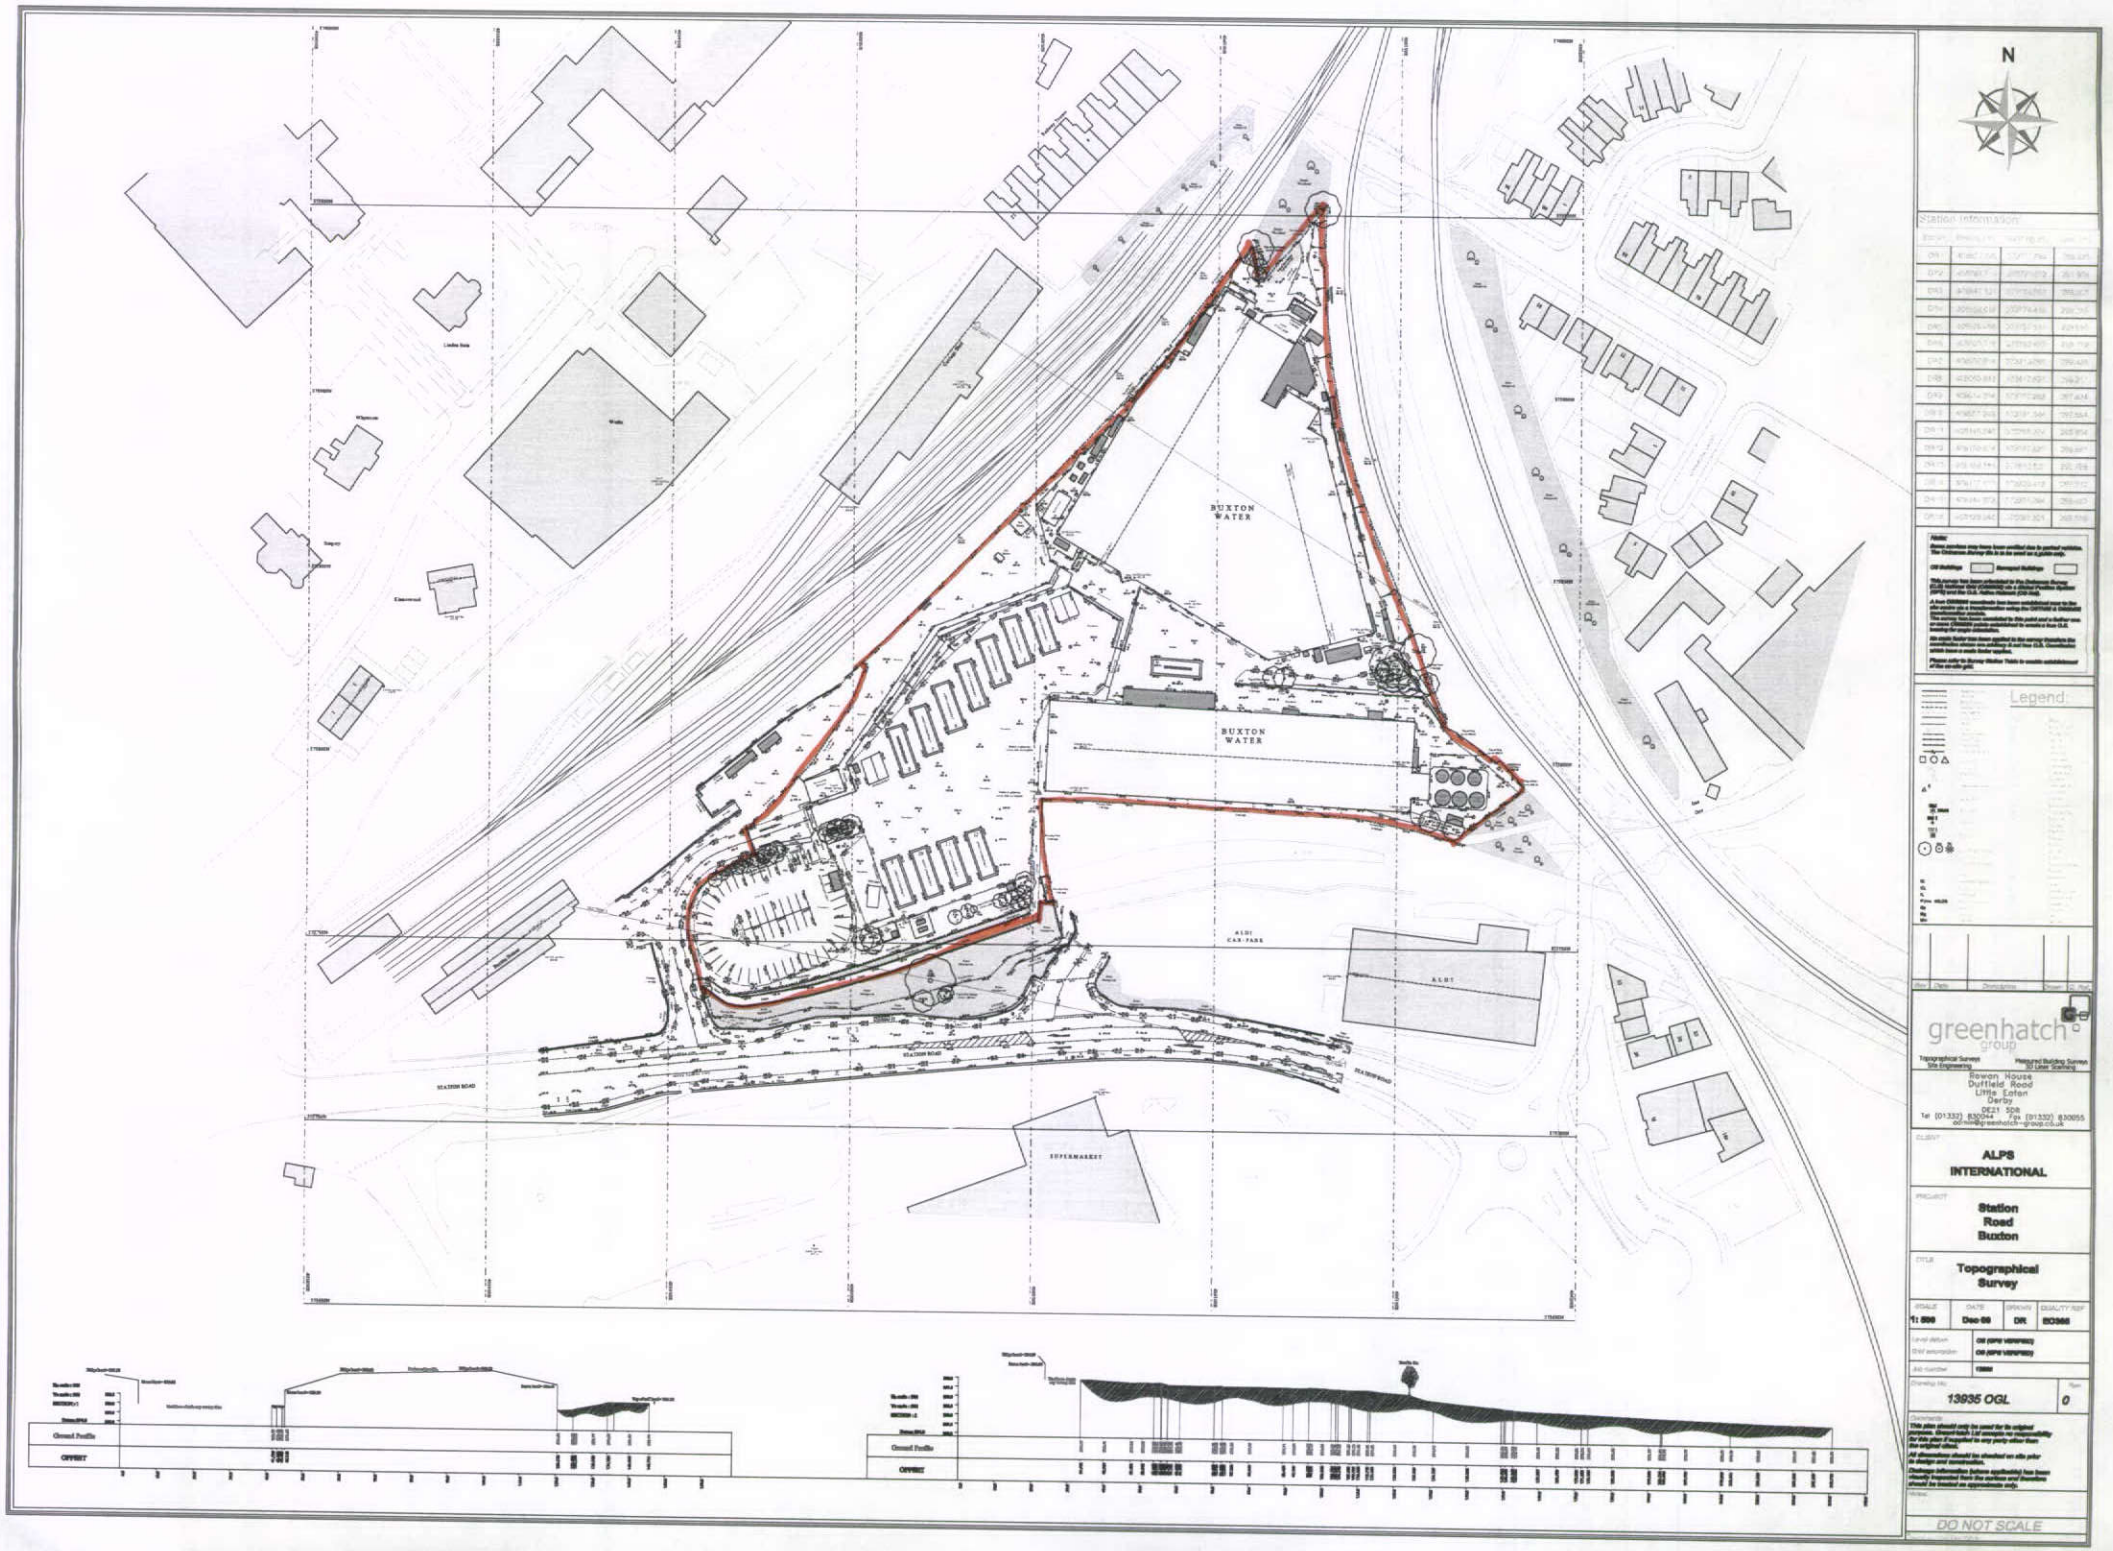
N
BUXTON WATER
BUXTON WATER
ALDI CAR PARK
ALDI
SUPERMARKET
Ground Profile
OFFSET
Ground Profile
OFFSET
Station Information
Legend:
Rev
Date
Description
Drawn
Ch. Ref.
greenhatch group
Topographical Surveys
Site Engineering
Measured Building Surveys
3D Laser Scanning
Rowan House
Duffield Road
Little Eaton
Derby
DE21 5DR
Tel (01332) 830044 Fax (01332) 830055
admin@greenhatch-group.co.uk
CLIENT
ALPS INTERNATIONAL
PROJECT
Station Road Buxton
TITLE
Topographical Survey
SCALE
1: 500
DATE
Dec 09
DRAWN
DR
QUALITY REF
EO366
Level datum
Grid description
Job number
Drawing No.
13935 OGL
Rev
0
Comments
DO NOT SCALE