HPK/2012/0169
HIGH PEAK
13 MAY 2013
BOROUGH COUNCIL

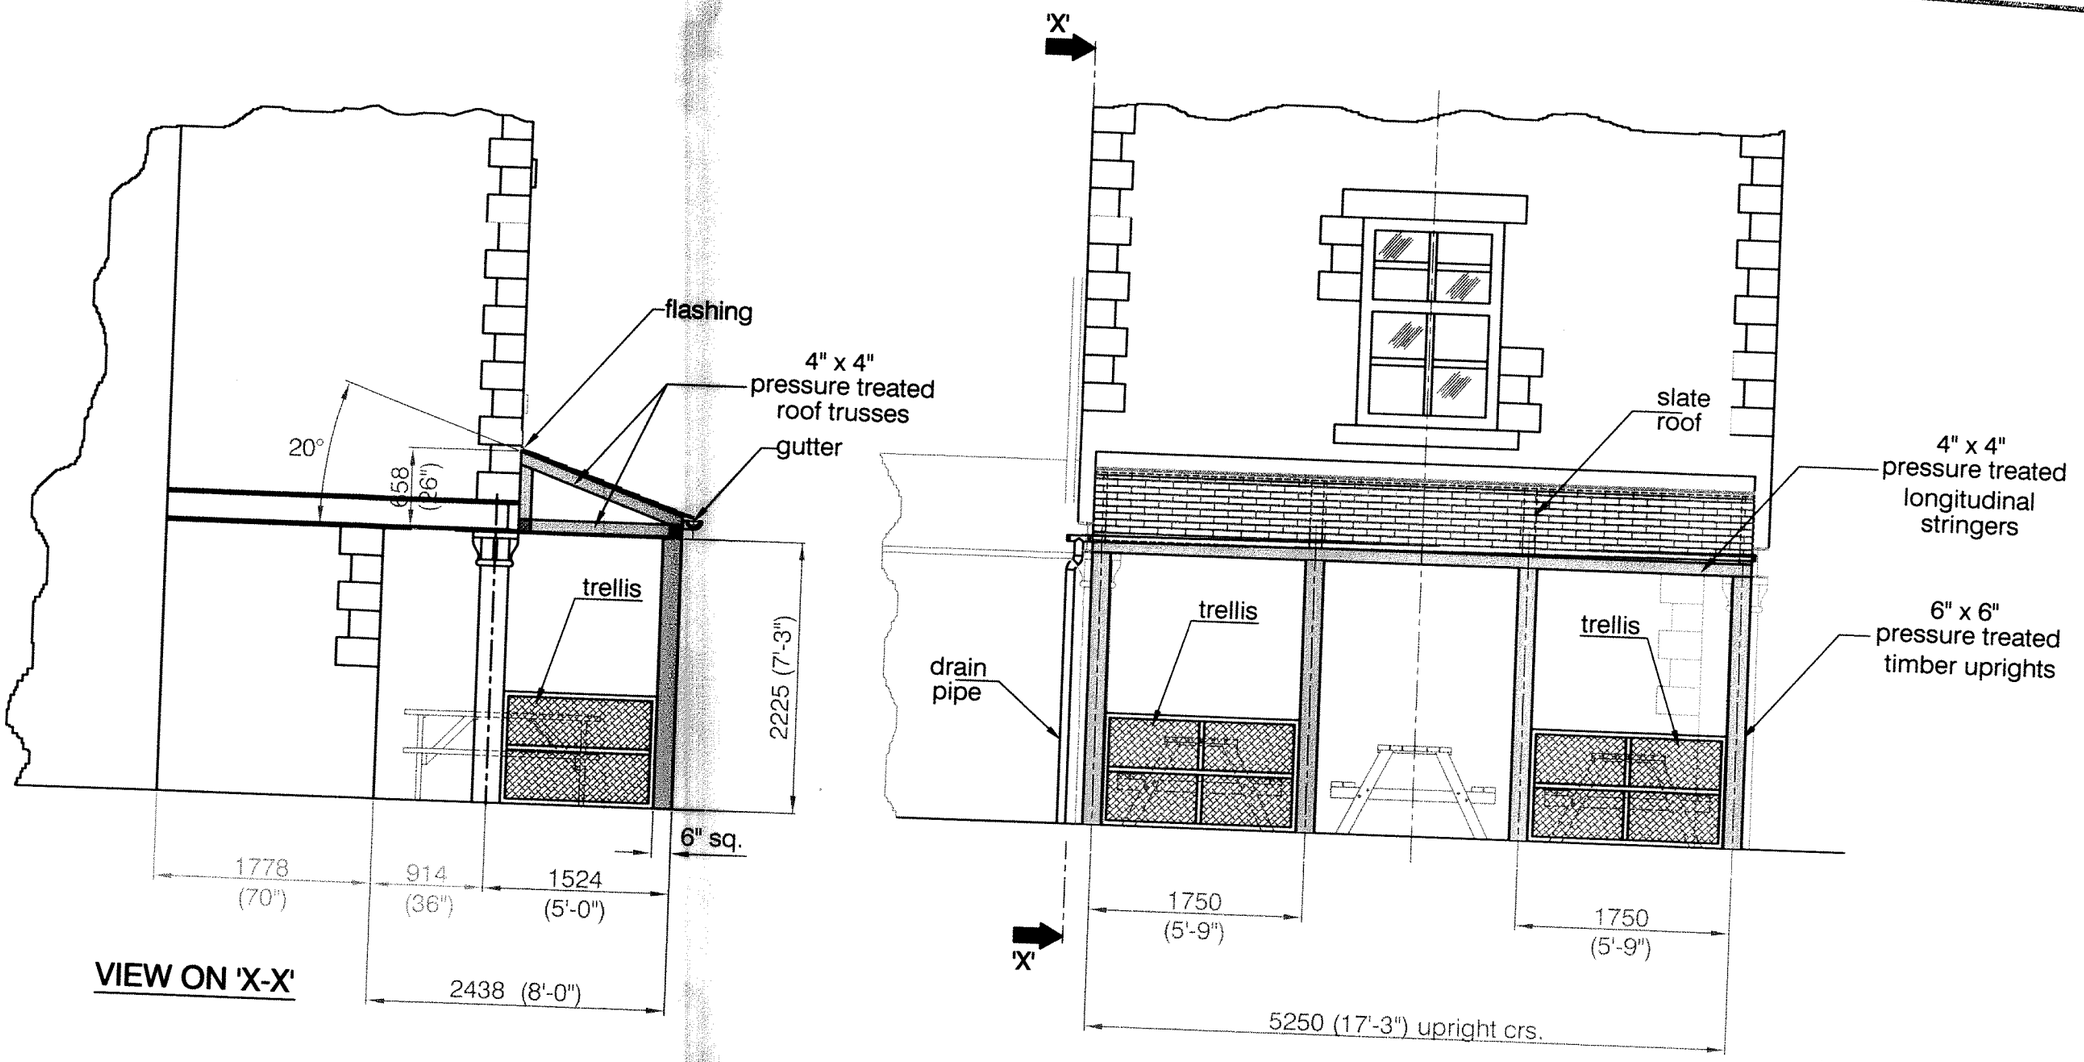


VIEW ON 'X-X'

**LOCALISED ELEVATIONS TO REAR OF THE 'PRIDE OF THE PEAKS' PUBLIC HOUSE**
**SHOWING PROPOSAL TO ERECT CANOPY PROVIDING SHELTERED AREA AT REAR OF BUILDING**

SCALE:- 1:50

0 1 2 3 4
Scale in metres

'J SERIES' DRAWING
JH-007