HIGH PEAK
13 MAY 2013
BOROUGH COUNCIL

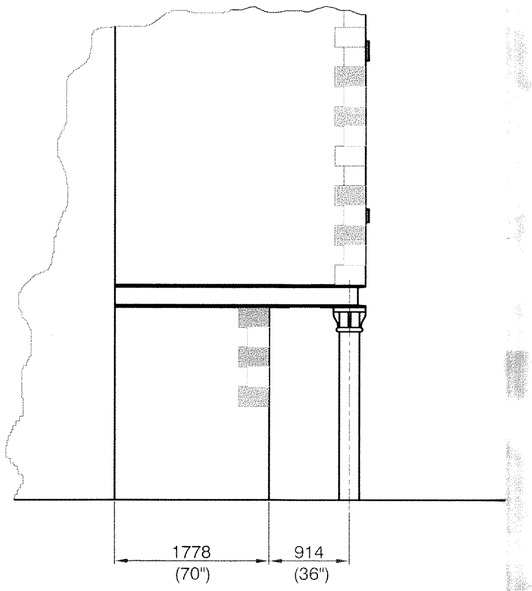

VIEW ON 'X-X'

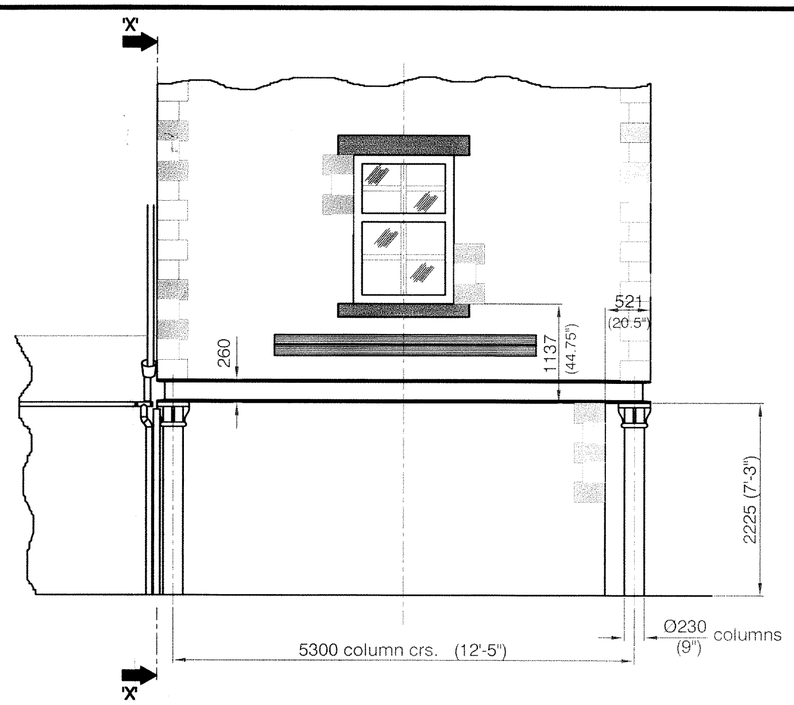

LOCALISED ELEVATIONS TO REAR OF THE 'PRIDE OF THE PEAKS' PUBLIC HOUSE AS EXISTING

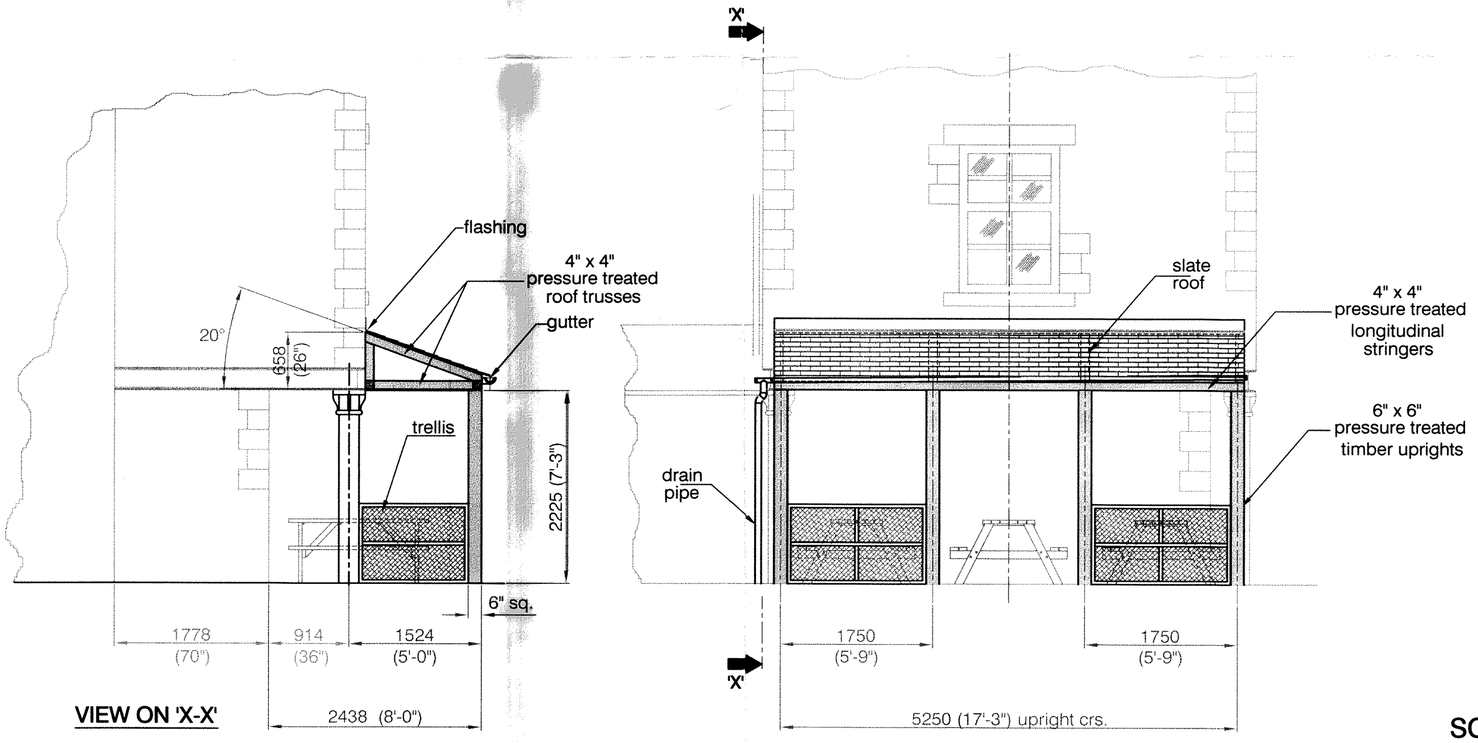

VIEW ON 'X-X'

0 1 2 3 4
Scale in metres

SCALE:- 1:50

LOCALISED ELEVATIONS TO REAR OF THE 'PRIDE OF THE PEAKS' PUBLIC HOUSE
SHOWING PROPOSAL TO ERECT CANOPY PROVIDING SHELTERED AREA AT REAR OF BUILDING

'J SERIES' DRAWING
JH-008