HPK/2013/0237

Notes:-
All dimensions must be checked on site and not scaled from this drawing.
© This drawing is copyright and must not be copied without the express approval of the author.

PEAK
13 MAY 2013
BOROUGH COUNCIL

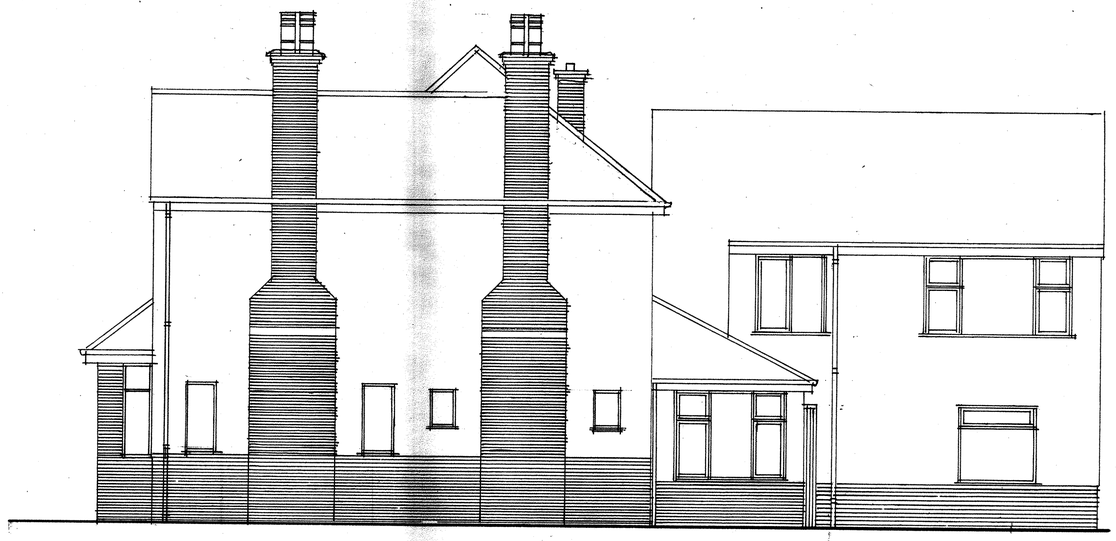

WEST ELEVATION as existing



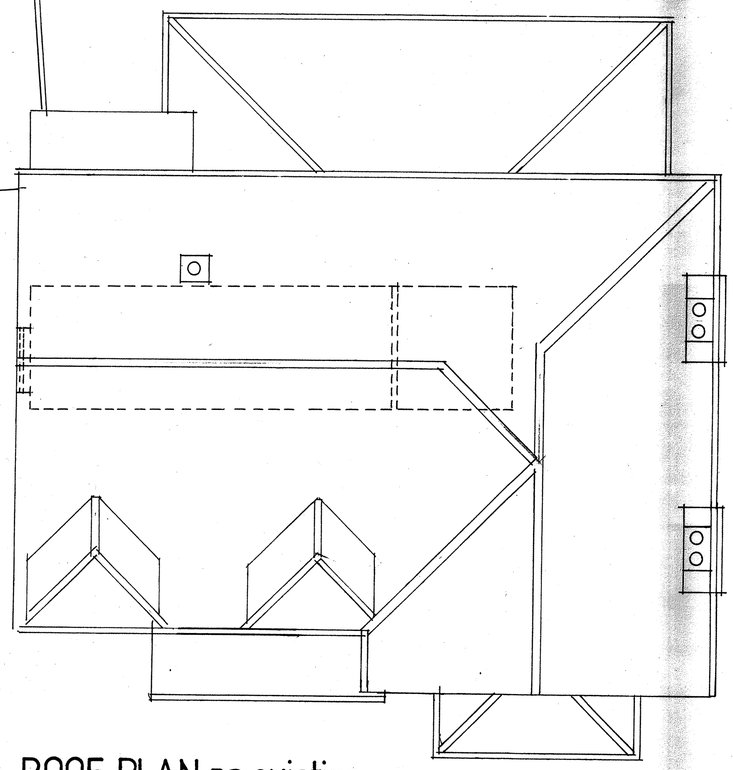

ROOF PLAN as existing

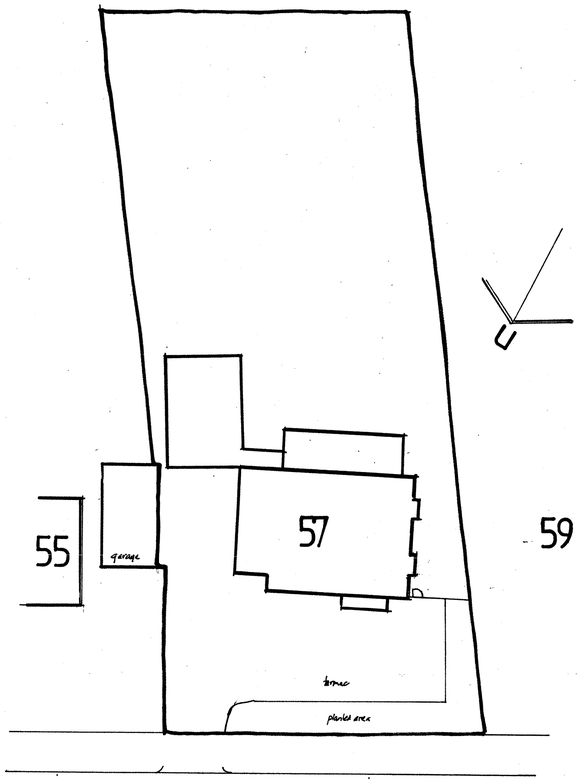

GREEN LANE

site plan as existing 1:200

No.	Date	Revisions

Client
MR+MRS J MARSDEN

Job Title
57 GREEN LANE
BUXTON SK17 9DL
survey

Scale 1:50+1:200

Date APR 2013

ANDREW HUMPHRIES
CHARTERED ARCHITECT R.I.B.A., A.C.I.Arb., A.M.R.S.H., M.F.B.

Offices at:
BRUND MILL
SHEEN
Nr LONGNOR
BUXTON DERBYSHIRE
tel HARTINGTON (01298) 84383

9 MARKET PLACE
FARINGDON
OXFORDSHIRE SN7 7HL
tel FARINGDON (01367) 21809

Drg. No.	Rev.
BM 1579·4	

John E Wright 534874