Notes:-
All dimensions must be checked on site and not scaled from this drawing.
© This drawing is copyright and must not be copied without the express approval of the author.

HPK/2013/0237
HIGH PEAK
13 MAY 2013
BOROUGH COUNCIL



NORTH ELEVATION as proposed

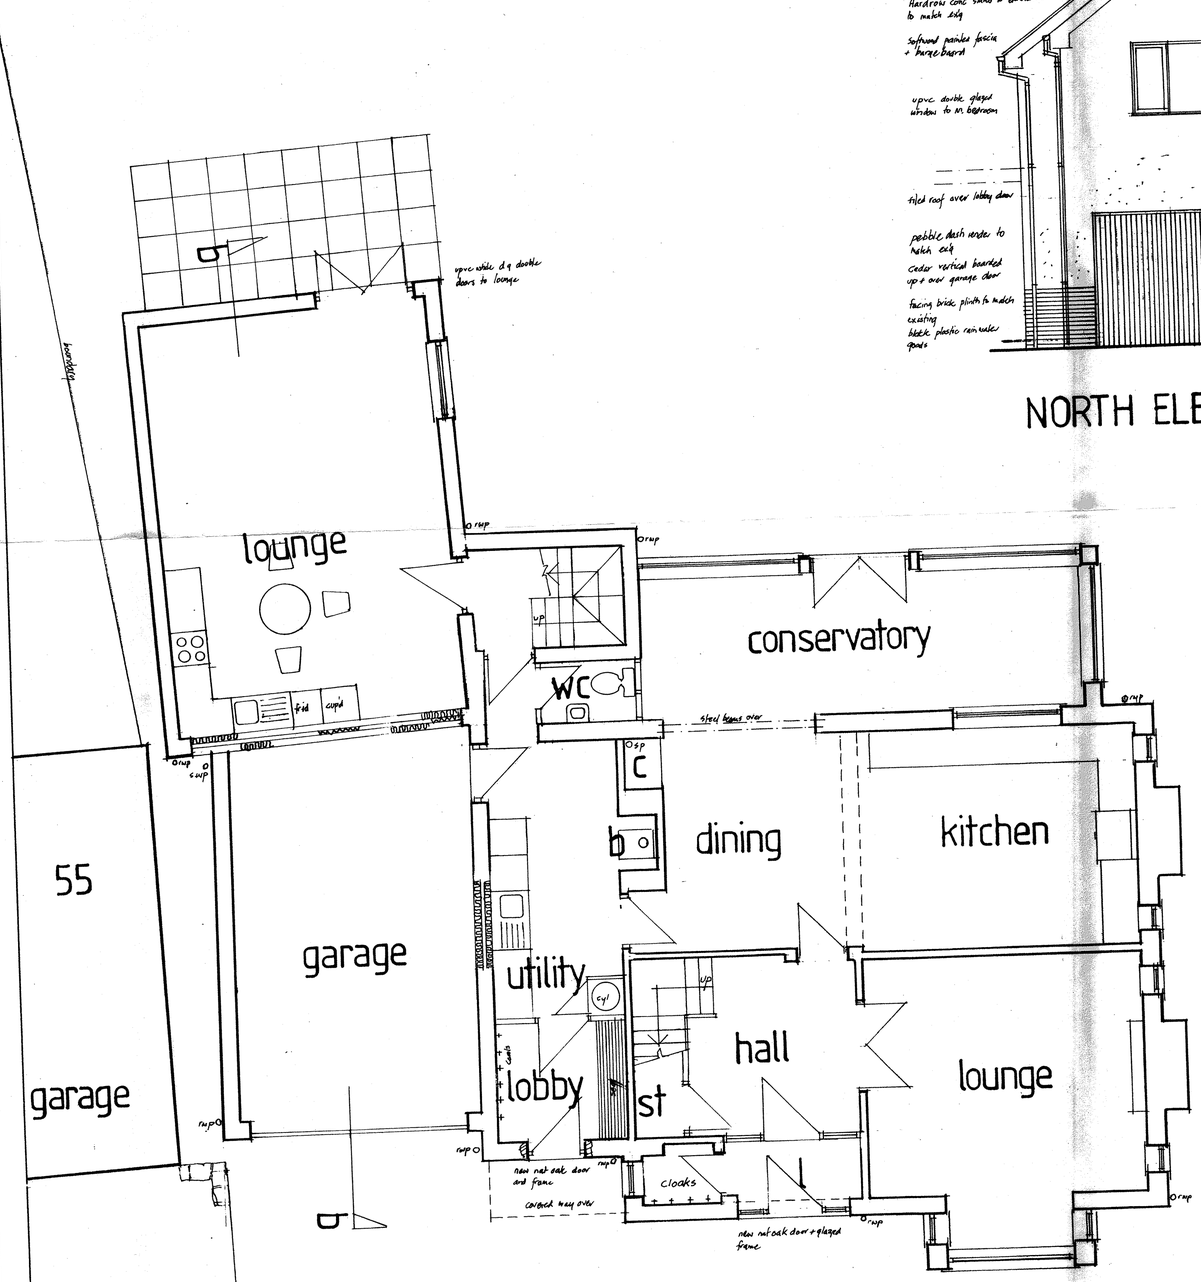

GROUND FLOOR PLAN as proposed

No.	Date	Revisions

Client
MR+MRS J MARSDEN

Job Title
57 GREEN LANE
BUXTON SK17 9DL
proposed extensions and alterations

Scale 1:50

Date APR 2013

ANDREW HUMPHRIES
CHARTERED ARCHITECT R.I.B.A., A.C.I.Arb., A.M.R.S.H., M.F.B.

Offices at:
BRUND MILL
SHEEN
Nr LONGNOR
BUXTON DERBYSHIRE
tel HARTINGTON (01298) 84383

9 MARKET PLACE
FARINGDON
OXFORDSHIRE SN7 7HL
tel FARINGDON (01367) 21809

Drg. No. BM 1579·5

Rev.