## EXISTING GROUND FLOOR PLAN

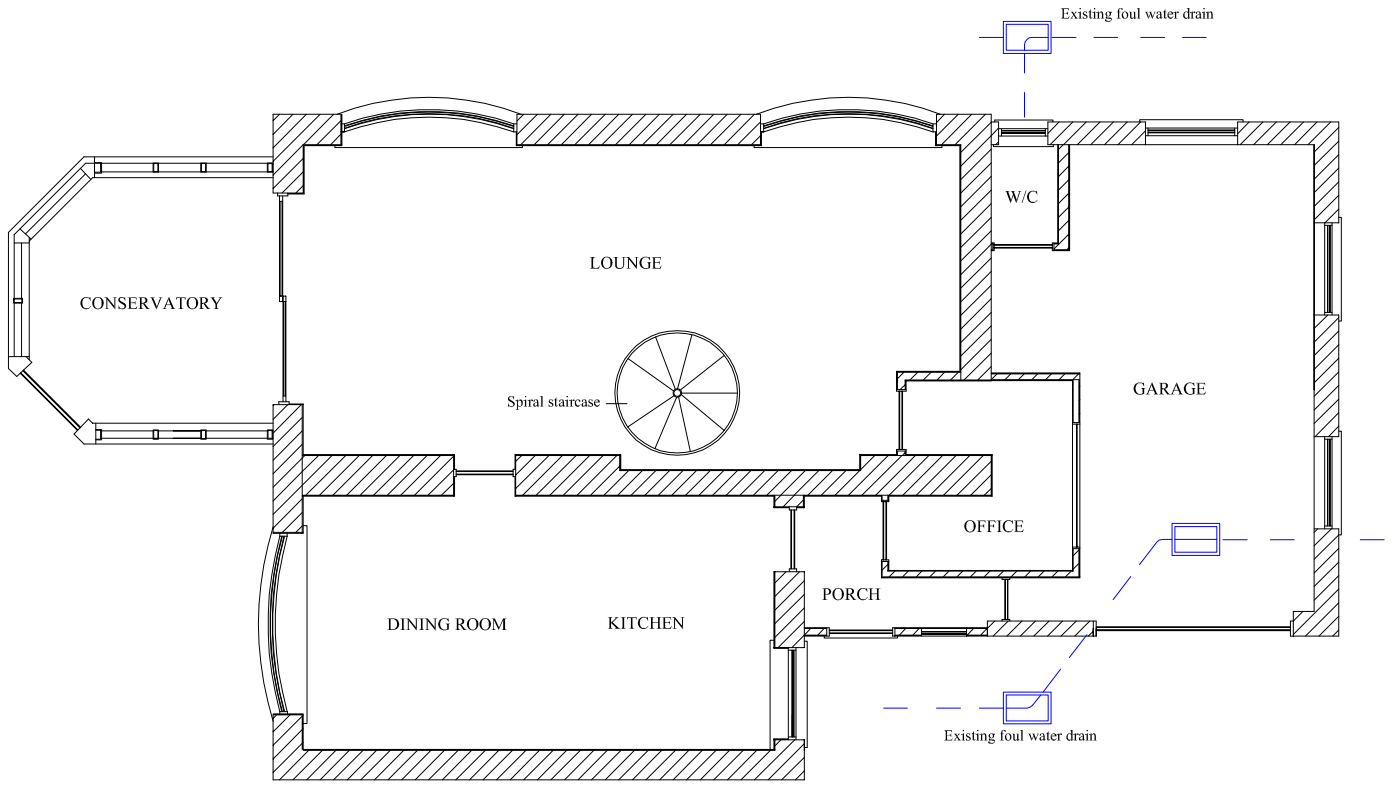


## PROPOSED GROUND FLOOR PLAN

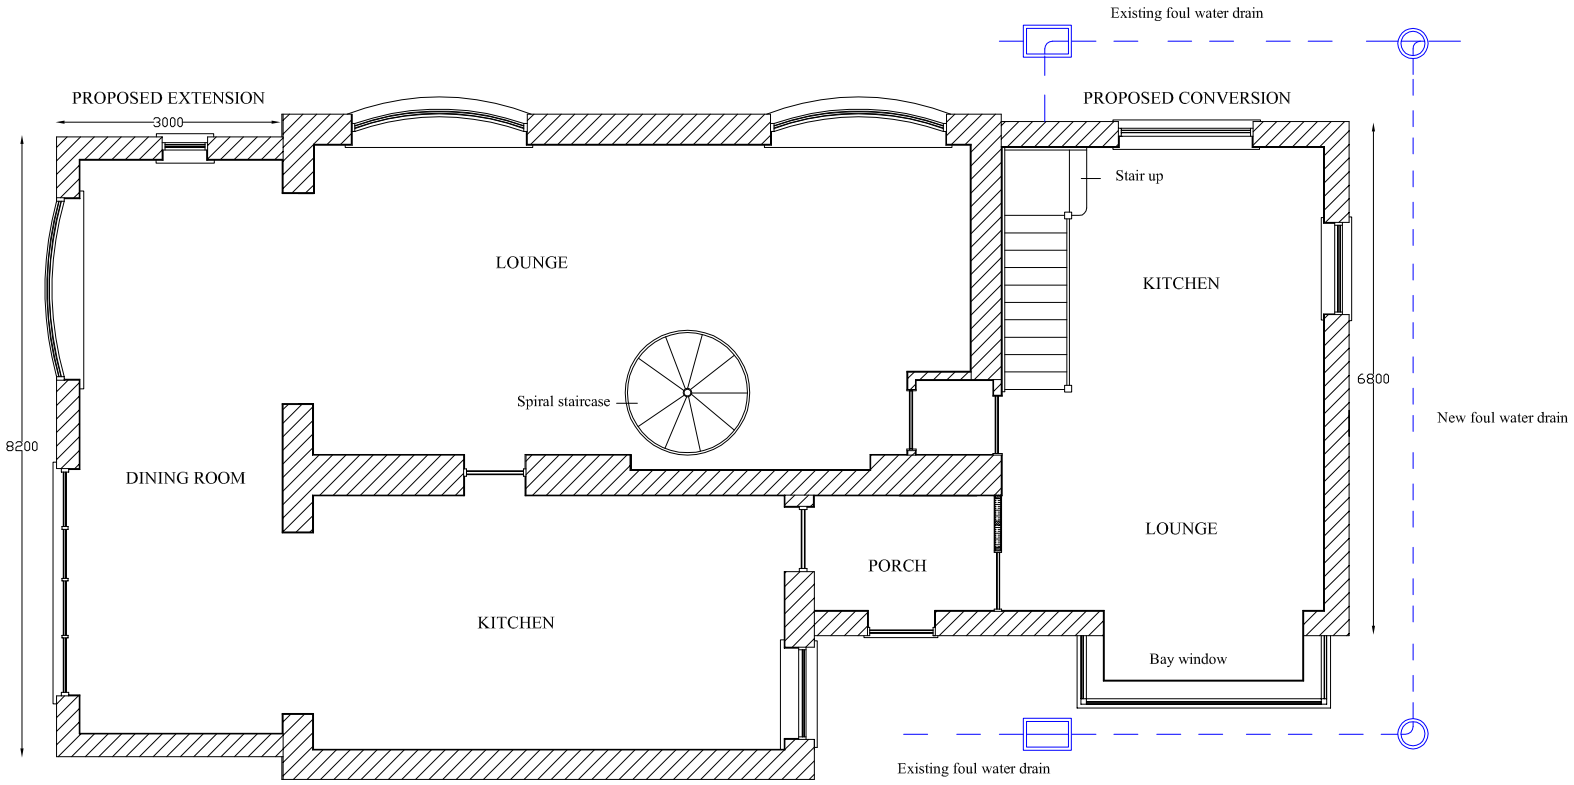


SCALE 1:100

DRAWING NO. 05