HPK/2013/0242
HIGH PEAK
13 MAY 2013
BOROUGH COUNCIL

EXISTING FRONT ELEVATION



EXISTING SIDE (NORTH) ELEVATION



EXISTING REAR ELEVATION

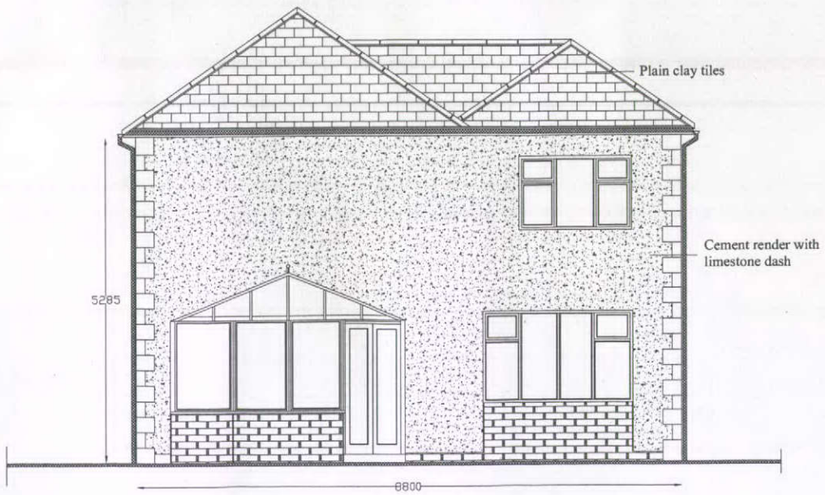

EXISTING SIDE (SOUTH) ELEVATION

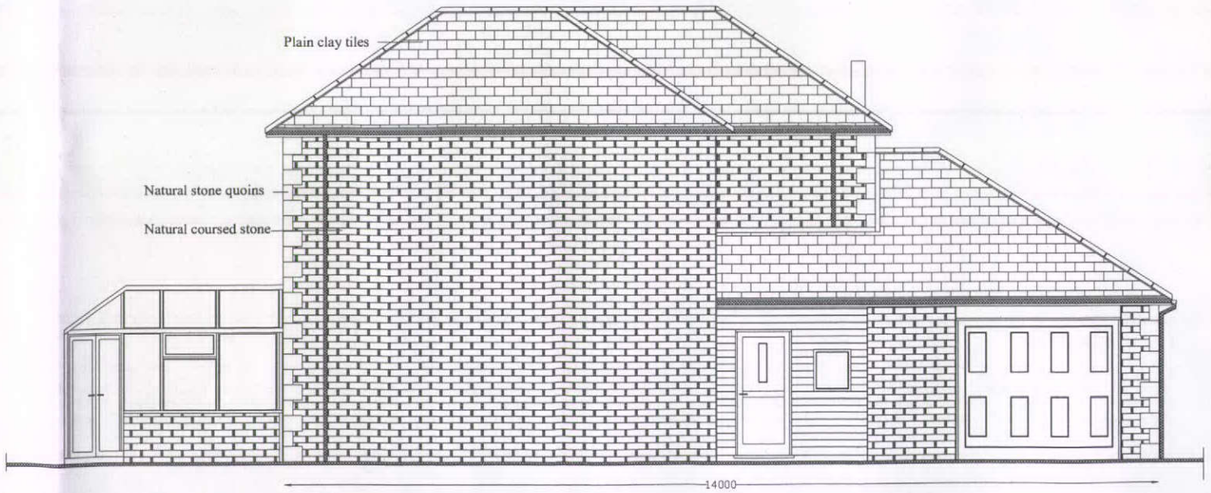

SCALE 1:100

DRAWING NO. 03